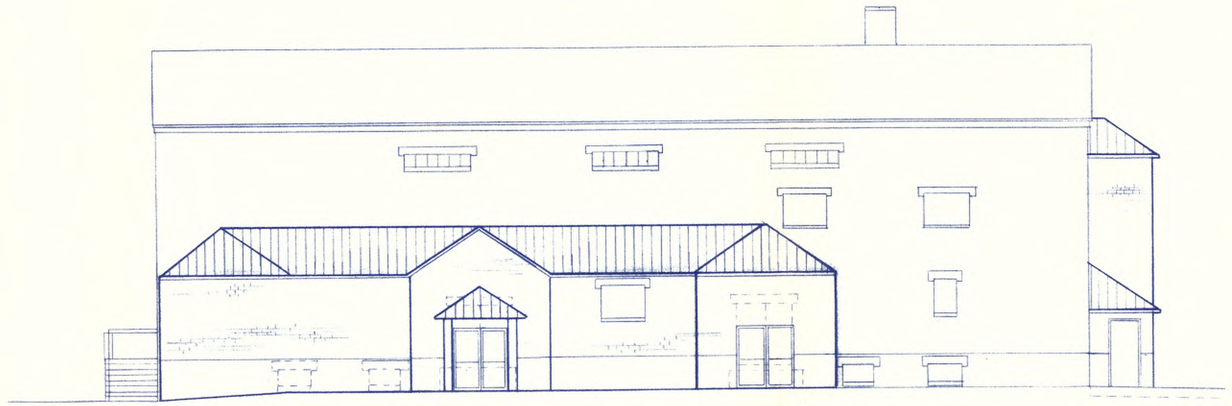

SOUTH ELEVATION
SCALE: 1/8"=1'-0"

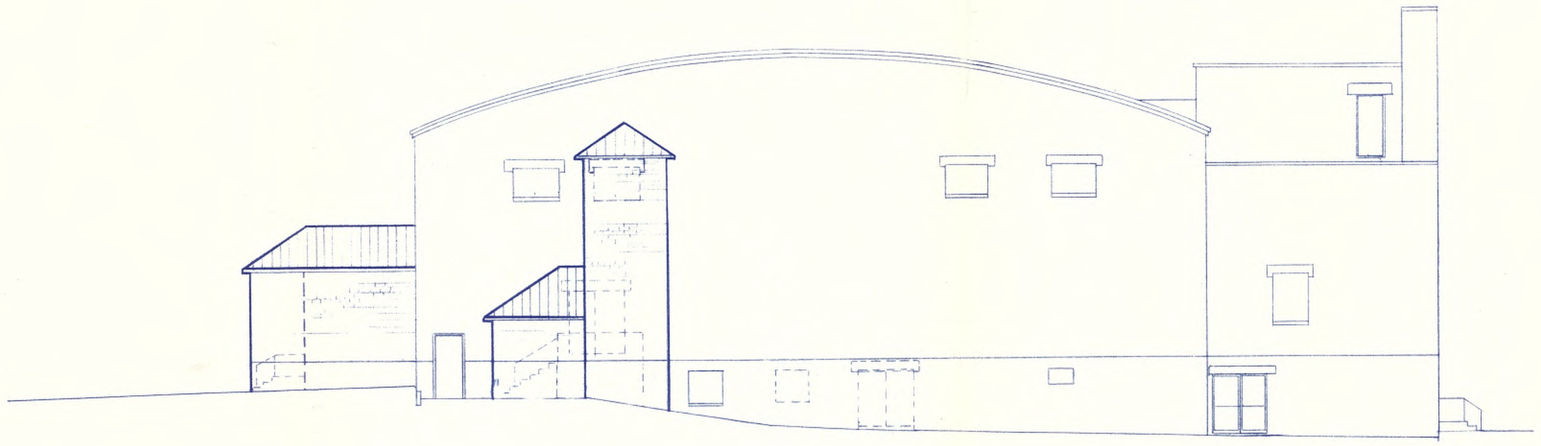

EAST ELEVATION
SCALE: 1/8"=1'-0"

PRELIMINARY

JAN 21 1999

STATE OF MAINE
MICHAEL R. YORK
REGISTERED PROFESSIONAL ENGINEER

CITY OF BREWER
BREWER AUDITORIUM RENOVATIONS
BREWER • MAINE

CARPENTER ASSOCIATES
CONSULTING ENGINEERS
606 STILLWATER AVENUE • OLD TOWN • MAINE 04468

EXTERIOR ELEVATIONS

SCALE: 1/8"=1'-0" DATE:
DRAWN: AT
PROJECT NO.: 9895 SHEET 1 OF 5

REVISIONS		
NO	DATE	BY
1		
2		
3		
4		
5		

ARCHITECTURAL CONSULTANT
HETLEY ASSOCIATES
42 MAPLESTREET
BANGOR, MAINE 04401

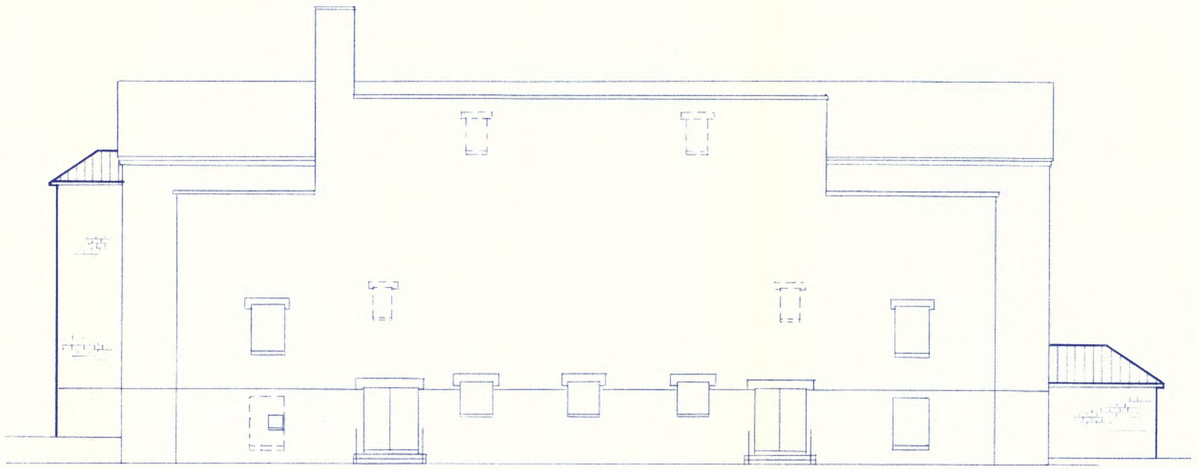

NORTH ELEVATION
SCALE: 1/8" = 1'-0"

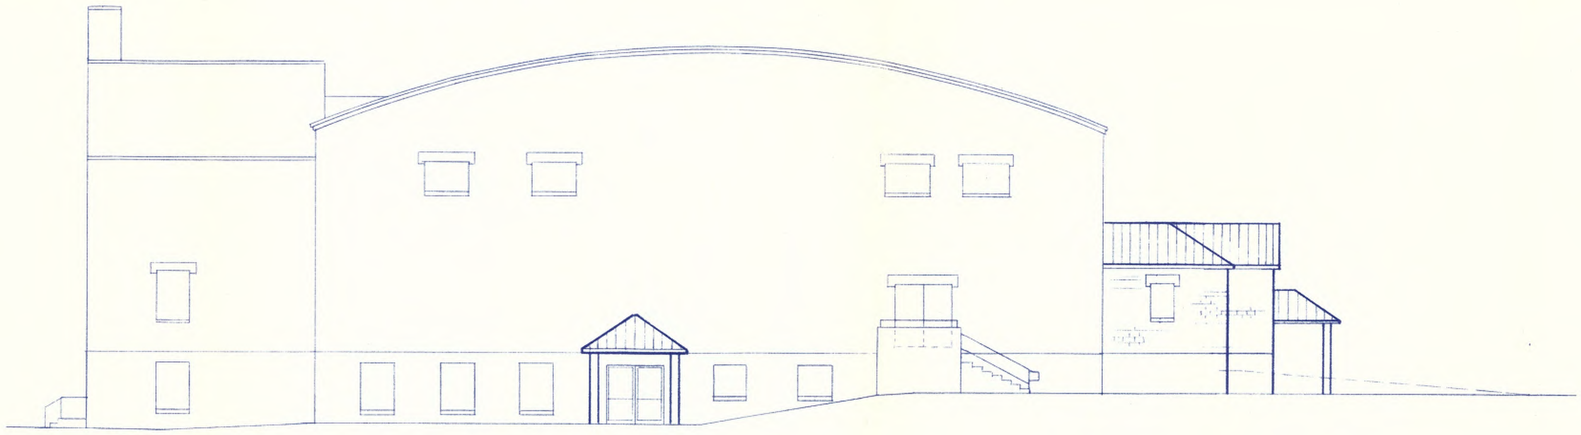

WEST ELEVATION
SCALE: 1/8" = 1'-0"

PRELIMINARY

JAN 21 1999

CITY OF BREWER
BREWER AUDITORIUM RENOVATIONS
BREWER • MAINE

CARPENTER ASSOCIATES
CONSULTING ENGINEERS
606 STILLWATER AVENUE • OLD TOWN • MAINE 04468

EXTERIOR ELEVATIONS

REVISIONS		
NO	DATE	BY
1		
2		
3		
4		
5		

SCALE: 1/8" = 1'-0" DATE:
DRAWN: AT
PROJECT NO.: 9895 SHEET 2 OF 5

ARCHITECTURAL CONSULTANT
HETLEY ASSOCIATES
42 MAPLE STREET
BANGOR, MAINE 04401

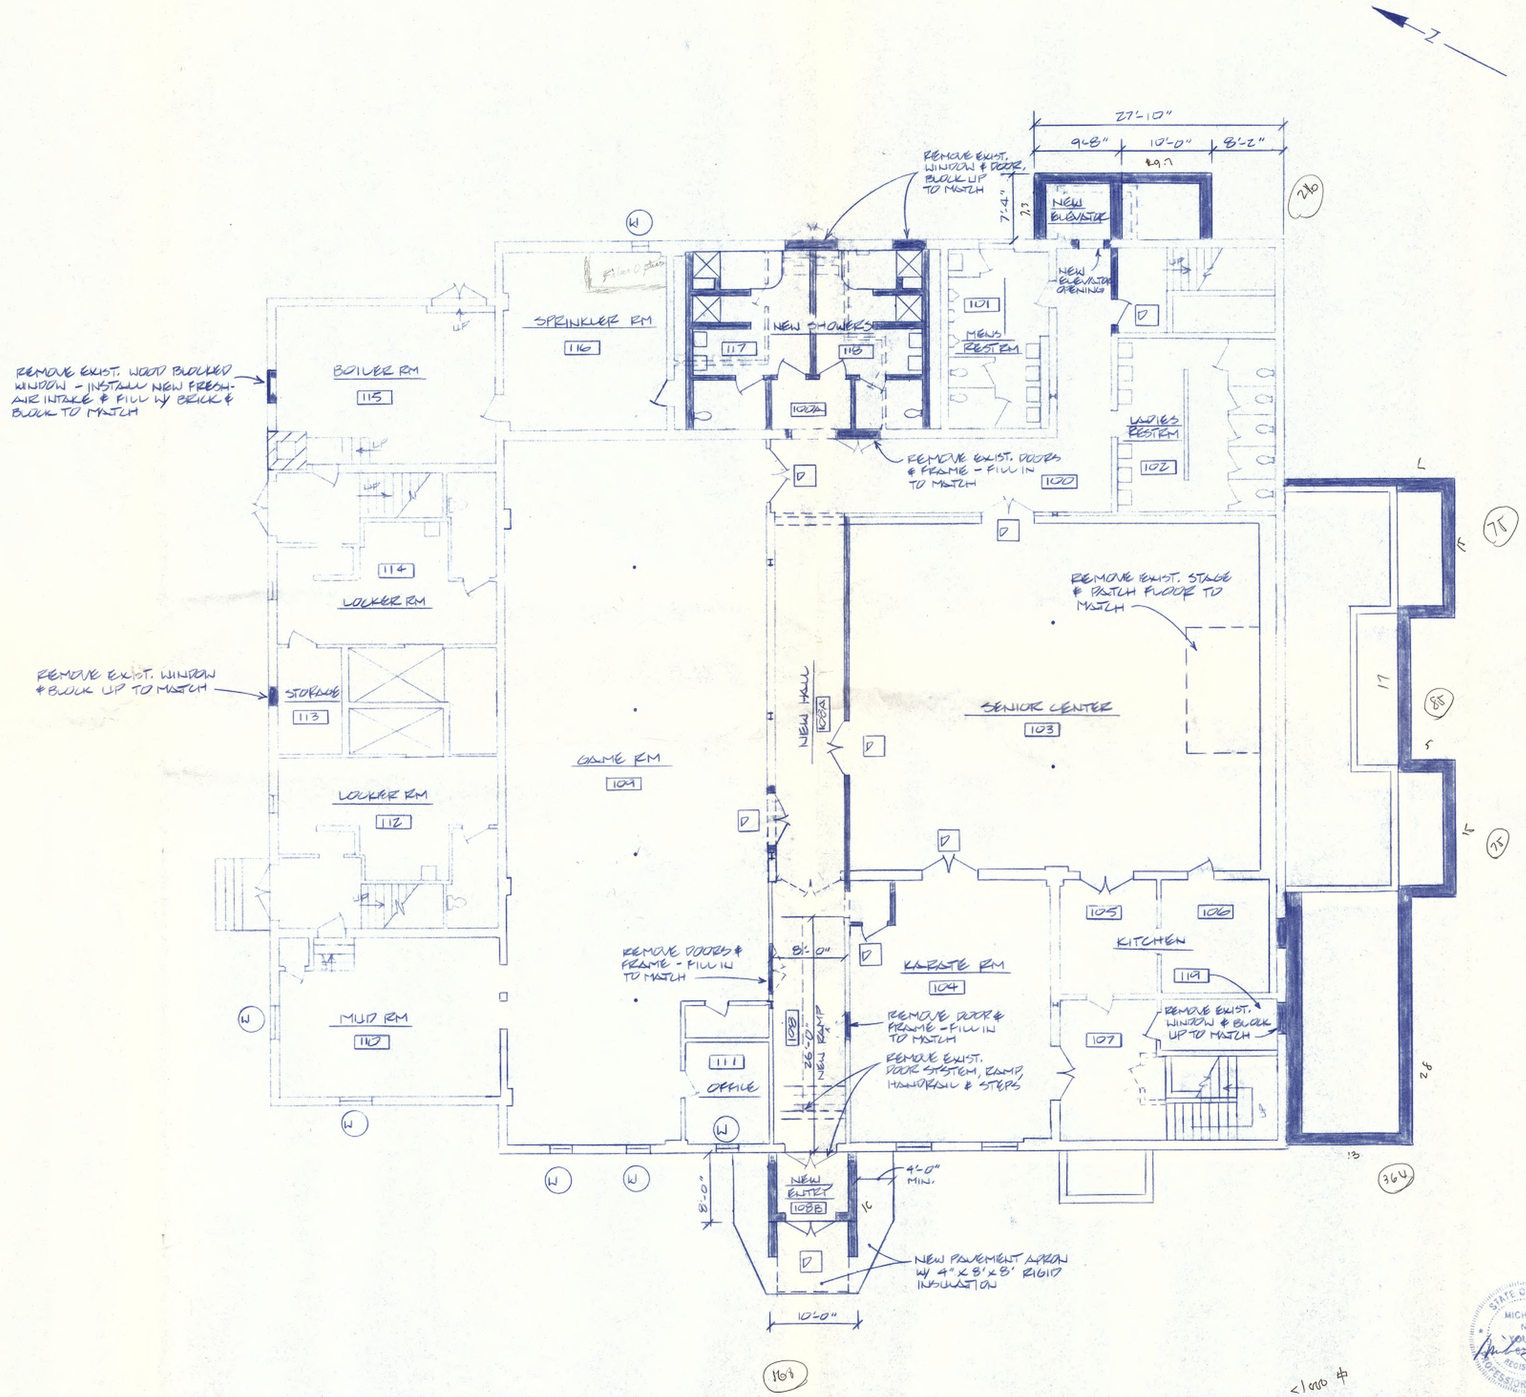

NOTE:
SHADED WALLS DENOTE NEW CONSTRUCTION.
DASHED WALLS TO BE REMOVED.

PRELIMINARY

JAN 21 1999

CITY OF BREWER
BREWER AUDITORIUM RENOVATIONS
BREWER • MAINE

CARPENTER ASSOCIATES
CONSULTING ENGINEERS
606 STILLWATER AVENUE • OLD TOWN • MAINE 04468

BASEMENT PLAN

REVISIONS		
NO.	DATE	BY
1		
2		
3		
4		
5		

SCALE: 1/8" = 1'-0" DATE:
DRAWN: AT
PROJECT NO.: 9895 SHEET 3 OF 5

STATE OF MAINE
MICHAEL N. YOUNG
REGISTERED
PROFESSIONAL ENGINEER

ARCHITECTURAL CONSULTANT
HETLEY ASSOCIATES
42 MAPLE STREET
BANGOR, MAINE 04401

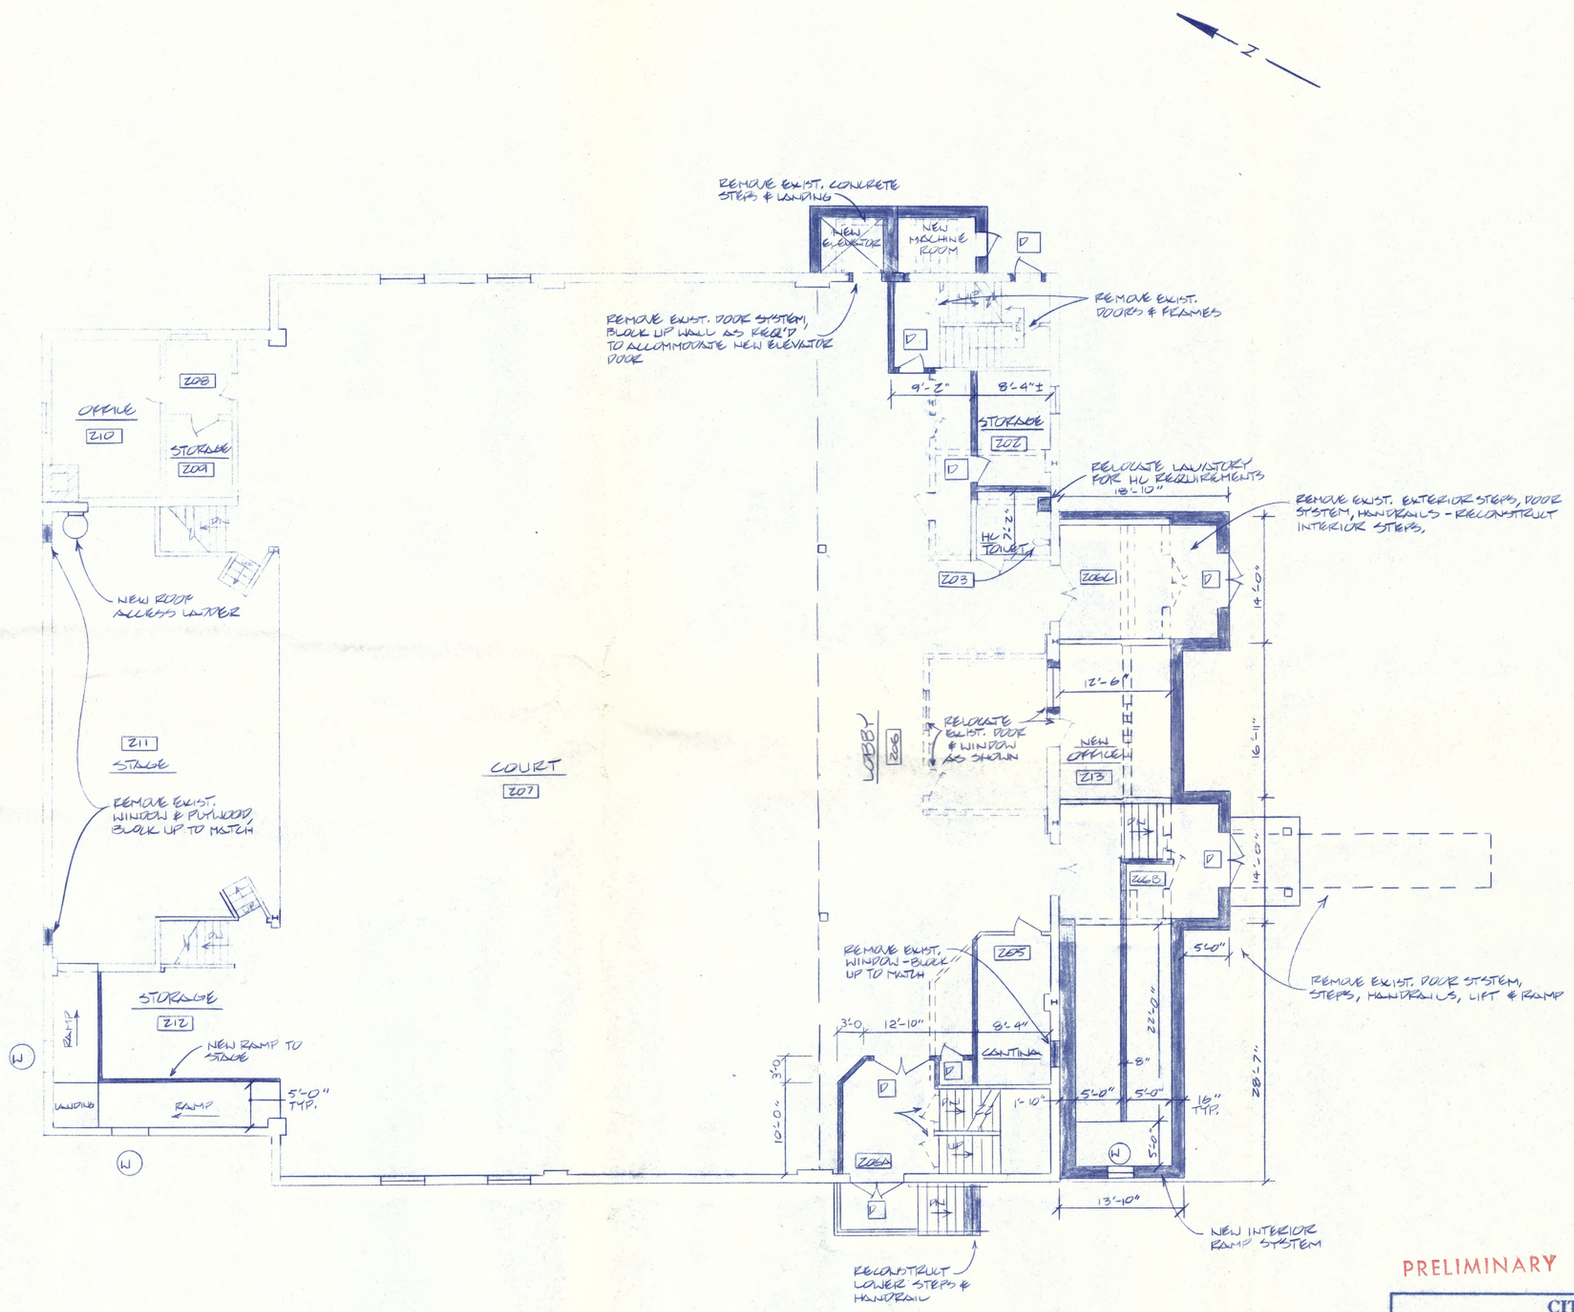

PRELIMINARY

JAN 2 1 1999

CITY OF BREWER

BREWER AUDITORIUM RENOVATIONS

BREWER • MAINE

CARPENTER ASSOCIATES
CONSULTING ENGINEERS
606 STILLWATER AVENUE • OLD TOWN • MAINE 04468

STATE OF MAINE — MICHAEL N. [illegible] — REGISTERED PROFESSIONAL ENGINEER

REVISIONS		
NO.	DATE	BY
1		
2		
3		
4		
5		

GROUND FLOOR PLAN

SCALE: 1/8"=1'-0" DATE:

DRAWN: AT

PROJECT NO.: 9895 SHEET 4 OF 5

ARCHITECTURAL CONSULTANT
HETLEY ASSOCIATES
42 MAPLE STREET
BANGOR, MAINE 04401

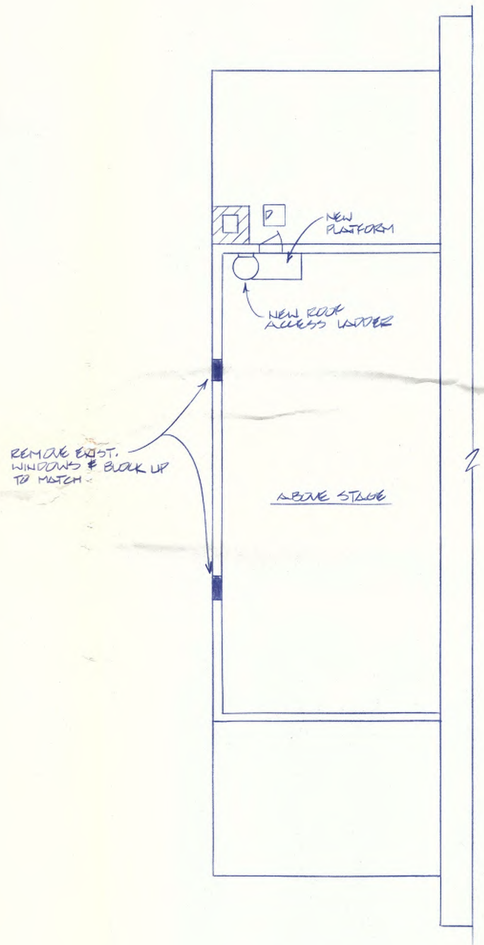

ABOVE STAGE AREA

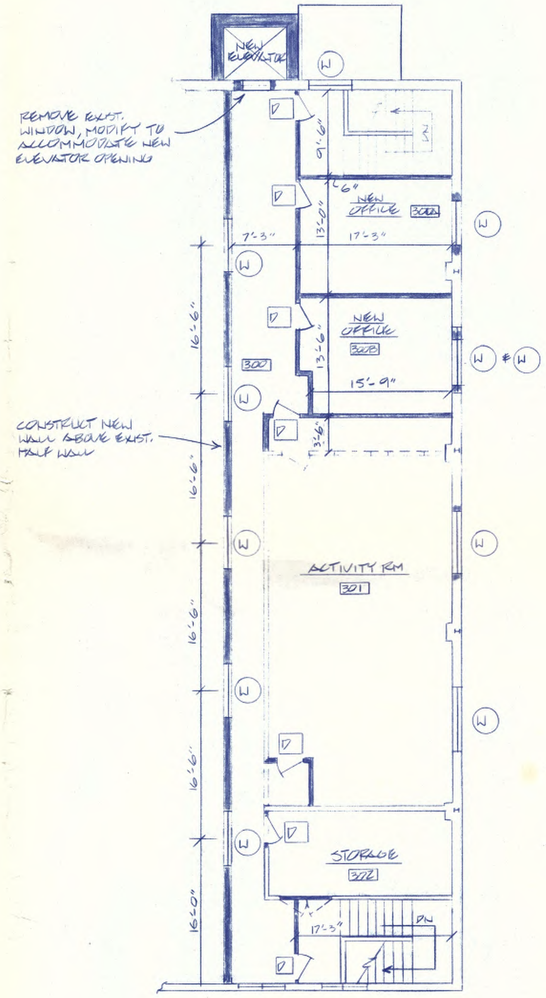

BALCONY PLAN

Activity Room

43'X 18' = 774 sq.

STORAGE IS 10'x14'

PRELIMINARY

JAN 21 1999

CITY OF BREWER
BREWER AUDITORIUM RENOVATIONS
BREWER • MAINE

CARPENTER ASSOCIATES
CONSULTING ENGINEERS
606 STILLWATER AVENUE • OLD TOWN • MAINE 04468

BALCONY PLAN & ABOVE STAGE AREA

REVISIONS

NO.	DATE	BY
1		
2		
3		
4		
5		

SCALE: 1/8"=1'-0" DATE:
DRAWN: AT
PROJECT NO.: 9895 SHEET 5 OF 5

ARCHITECTURAL CONSULTANT
HETLEY ASSOCIATES
42 MAPLE STREET
BANGOR, MAINE 04401