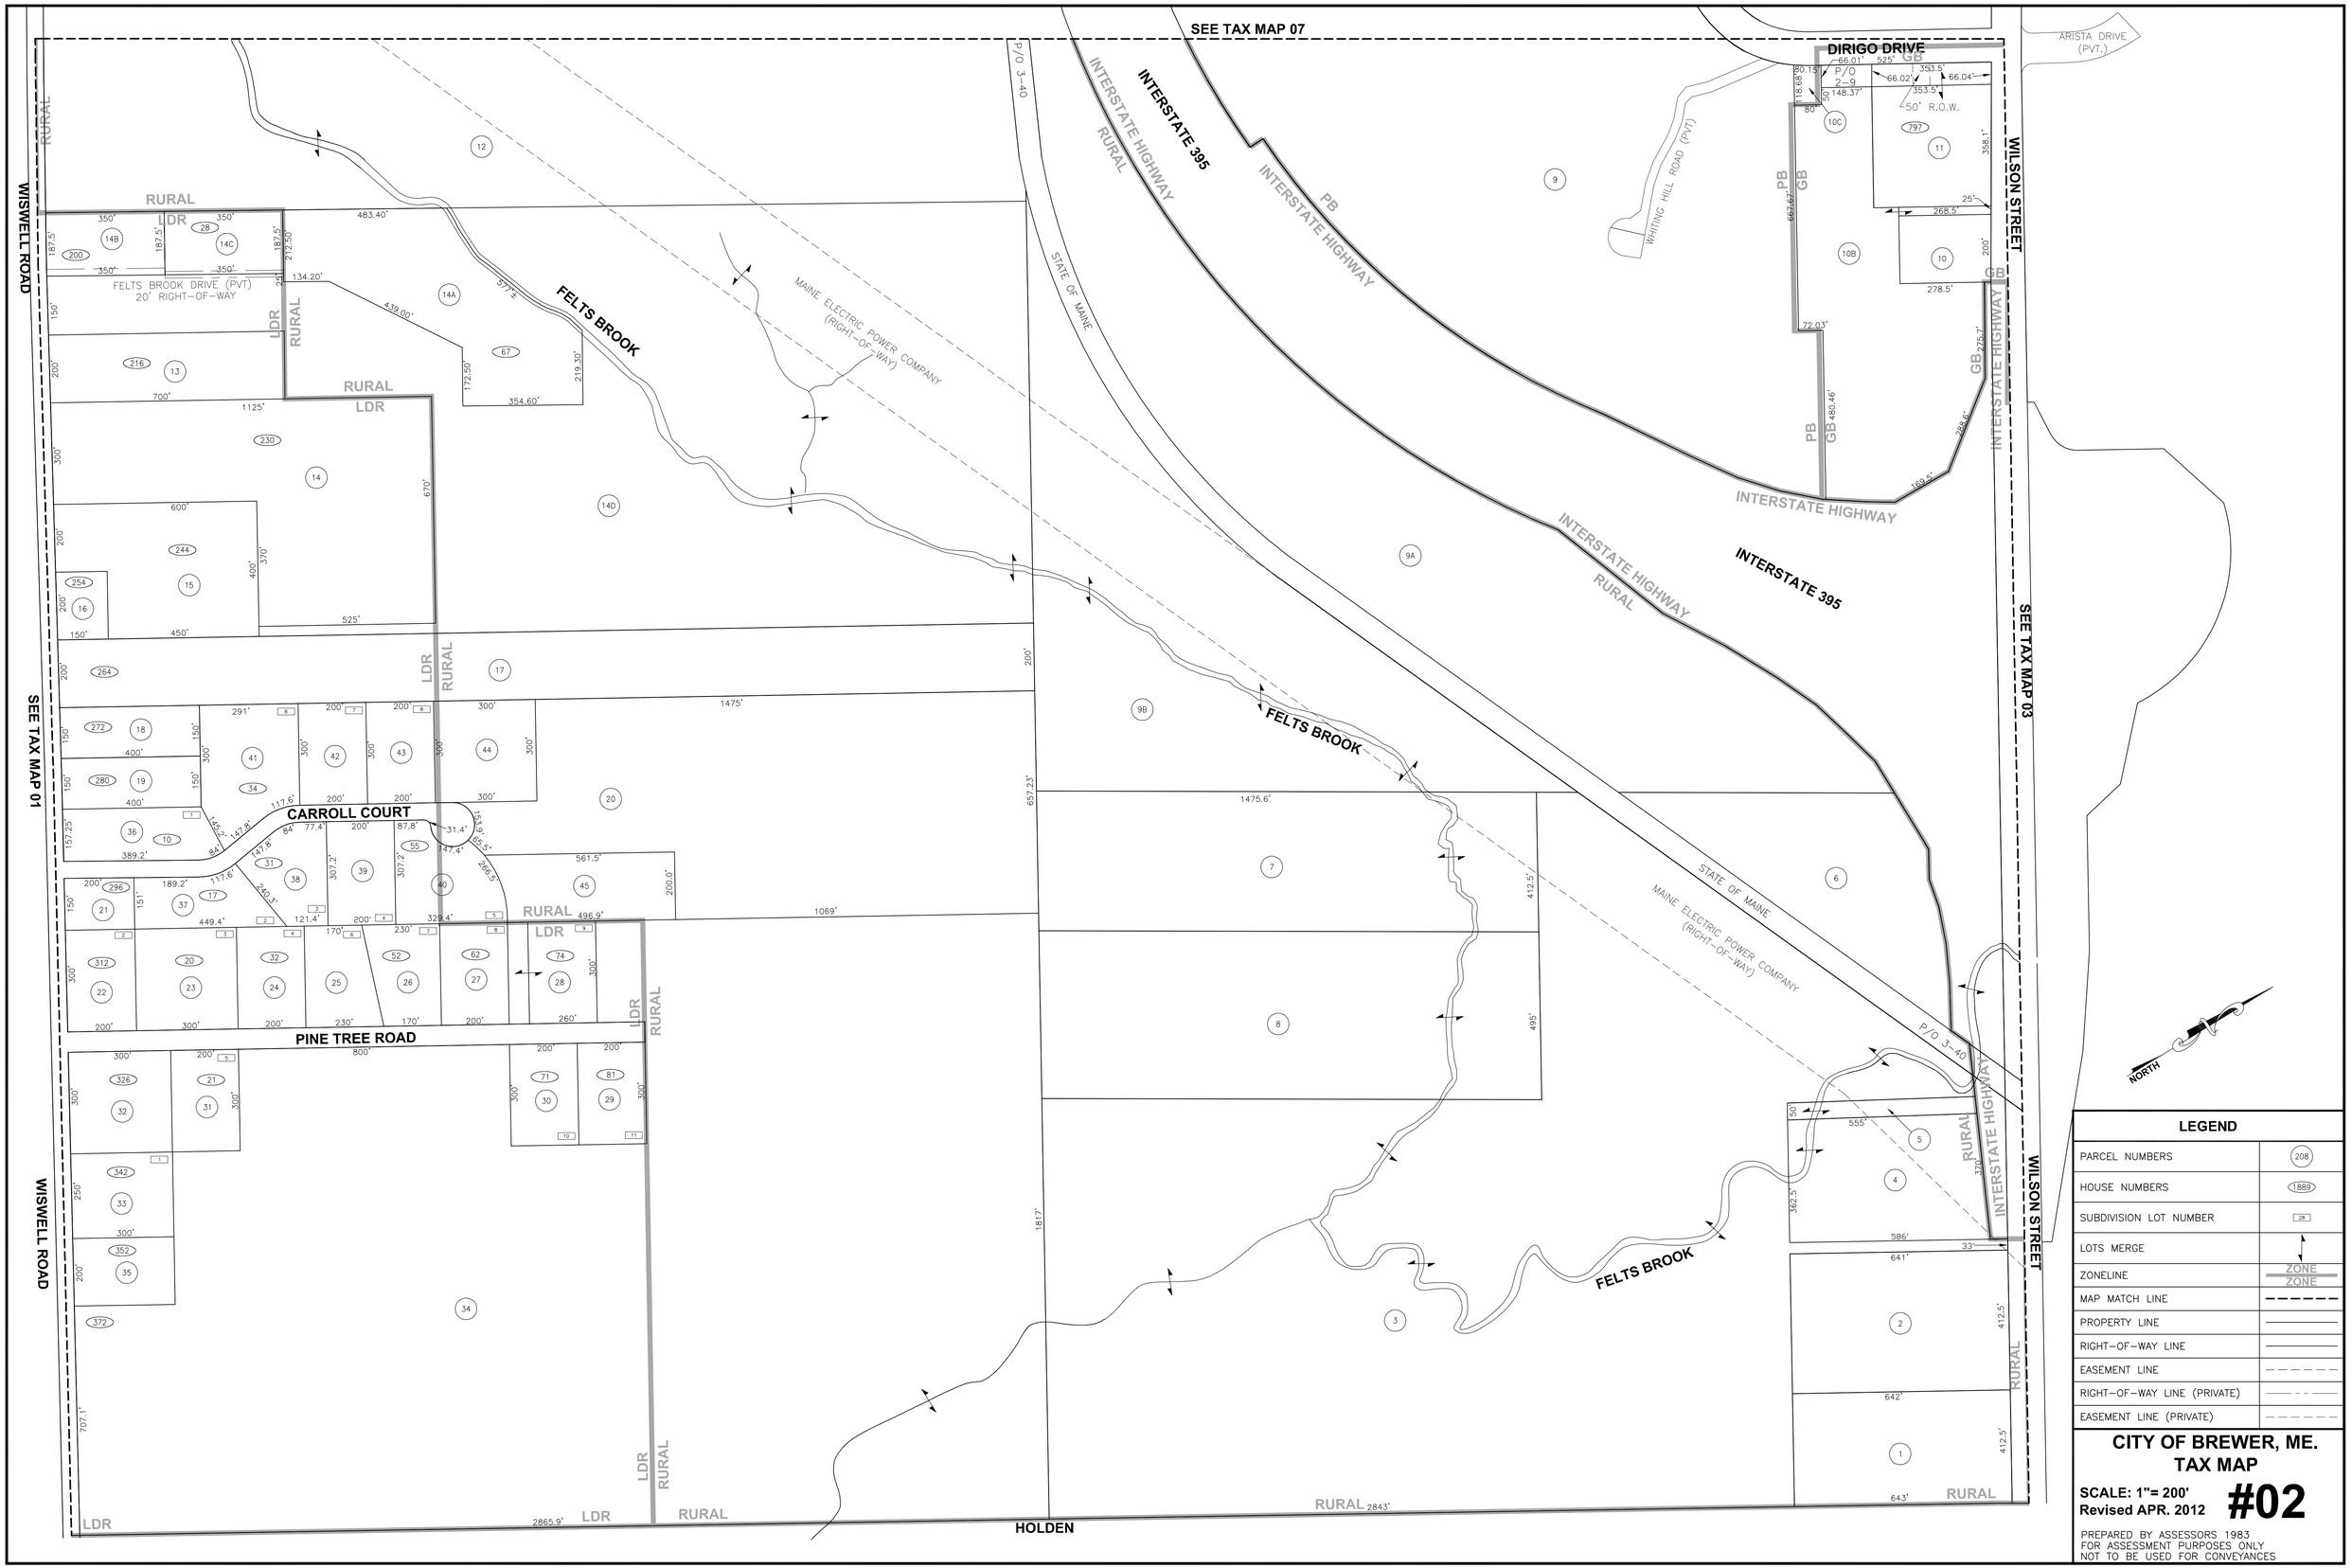
SEE TAX MAP 07
DIRIGO DRIVE
ARISTA DRIVE (PVT.)
WILSON STREET
SEE TAX MAP 03
WISWELL ROAD
SEE TAX MAP 01
INTERSTATE 395
INTERSTATE HIGHWAY
STATE OF MAINE
FELTS BROOK
MAINE ELECTRIC POWER COMPANY (RIGHT-OF-WAY)
WHITING HILL ROAD (PVT)
FELTS BROOK DRIVE (PVT) 20' RIGHT-OF-WAY
CARROLL COURT
PINE TREE ROAD
HOLDEN
RURAL
LDR
PB
GB
P/O 3-40
P/O 2-9
50' R.O.W.
NORTH
LEGEND
PARCEL NUMBERS
HOUSE NUMBERS
SUBDIVISION LOT NUMBER
LOTS MERGE
ZONELINE
MAP MATCH LINE
PROPERTY LINE
RIGHT-OF-WAY LINE
EASEMENT LINE
RIGHT-OF-WAY LINE (PRIVATE)
EASEMENT LINE (PRIVATE)
CITY OF BREWER, ME.
TAX MAP
SCALE: 1"= 200'
Revised APR. 2012
#02
PREPARED BY ASSESSORS 1983
FOR ASSESSMENT PURPOSES ONLY
NOT TO BE USED FOR CONVEYANCES