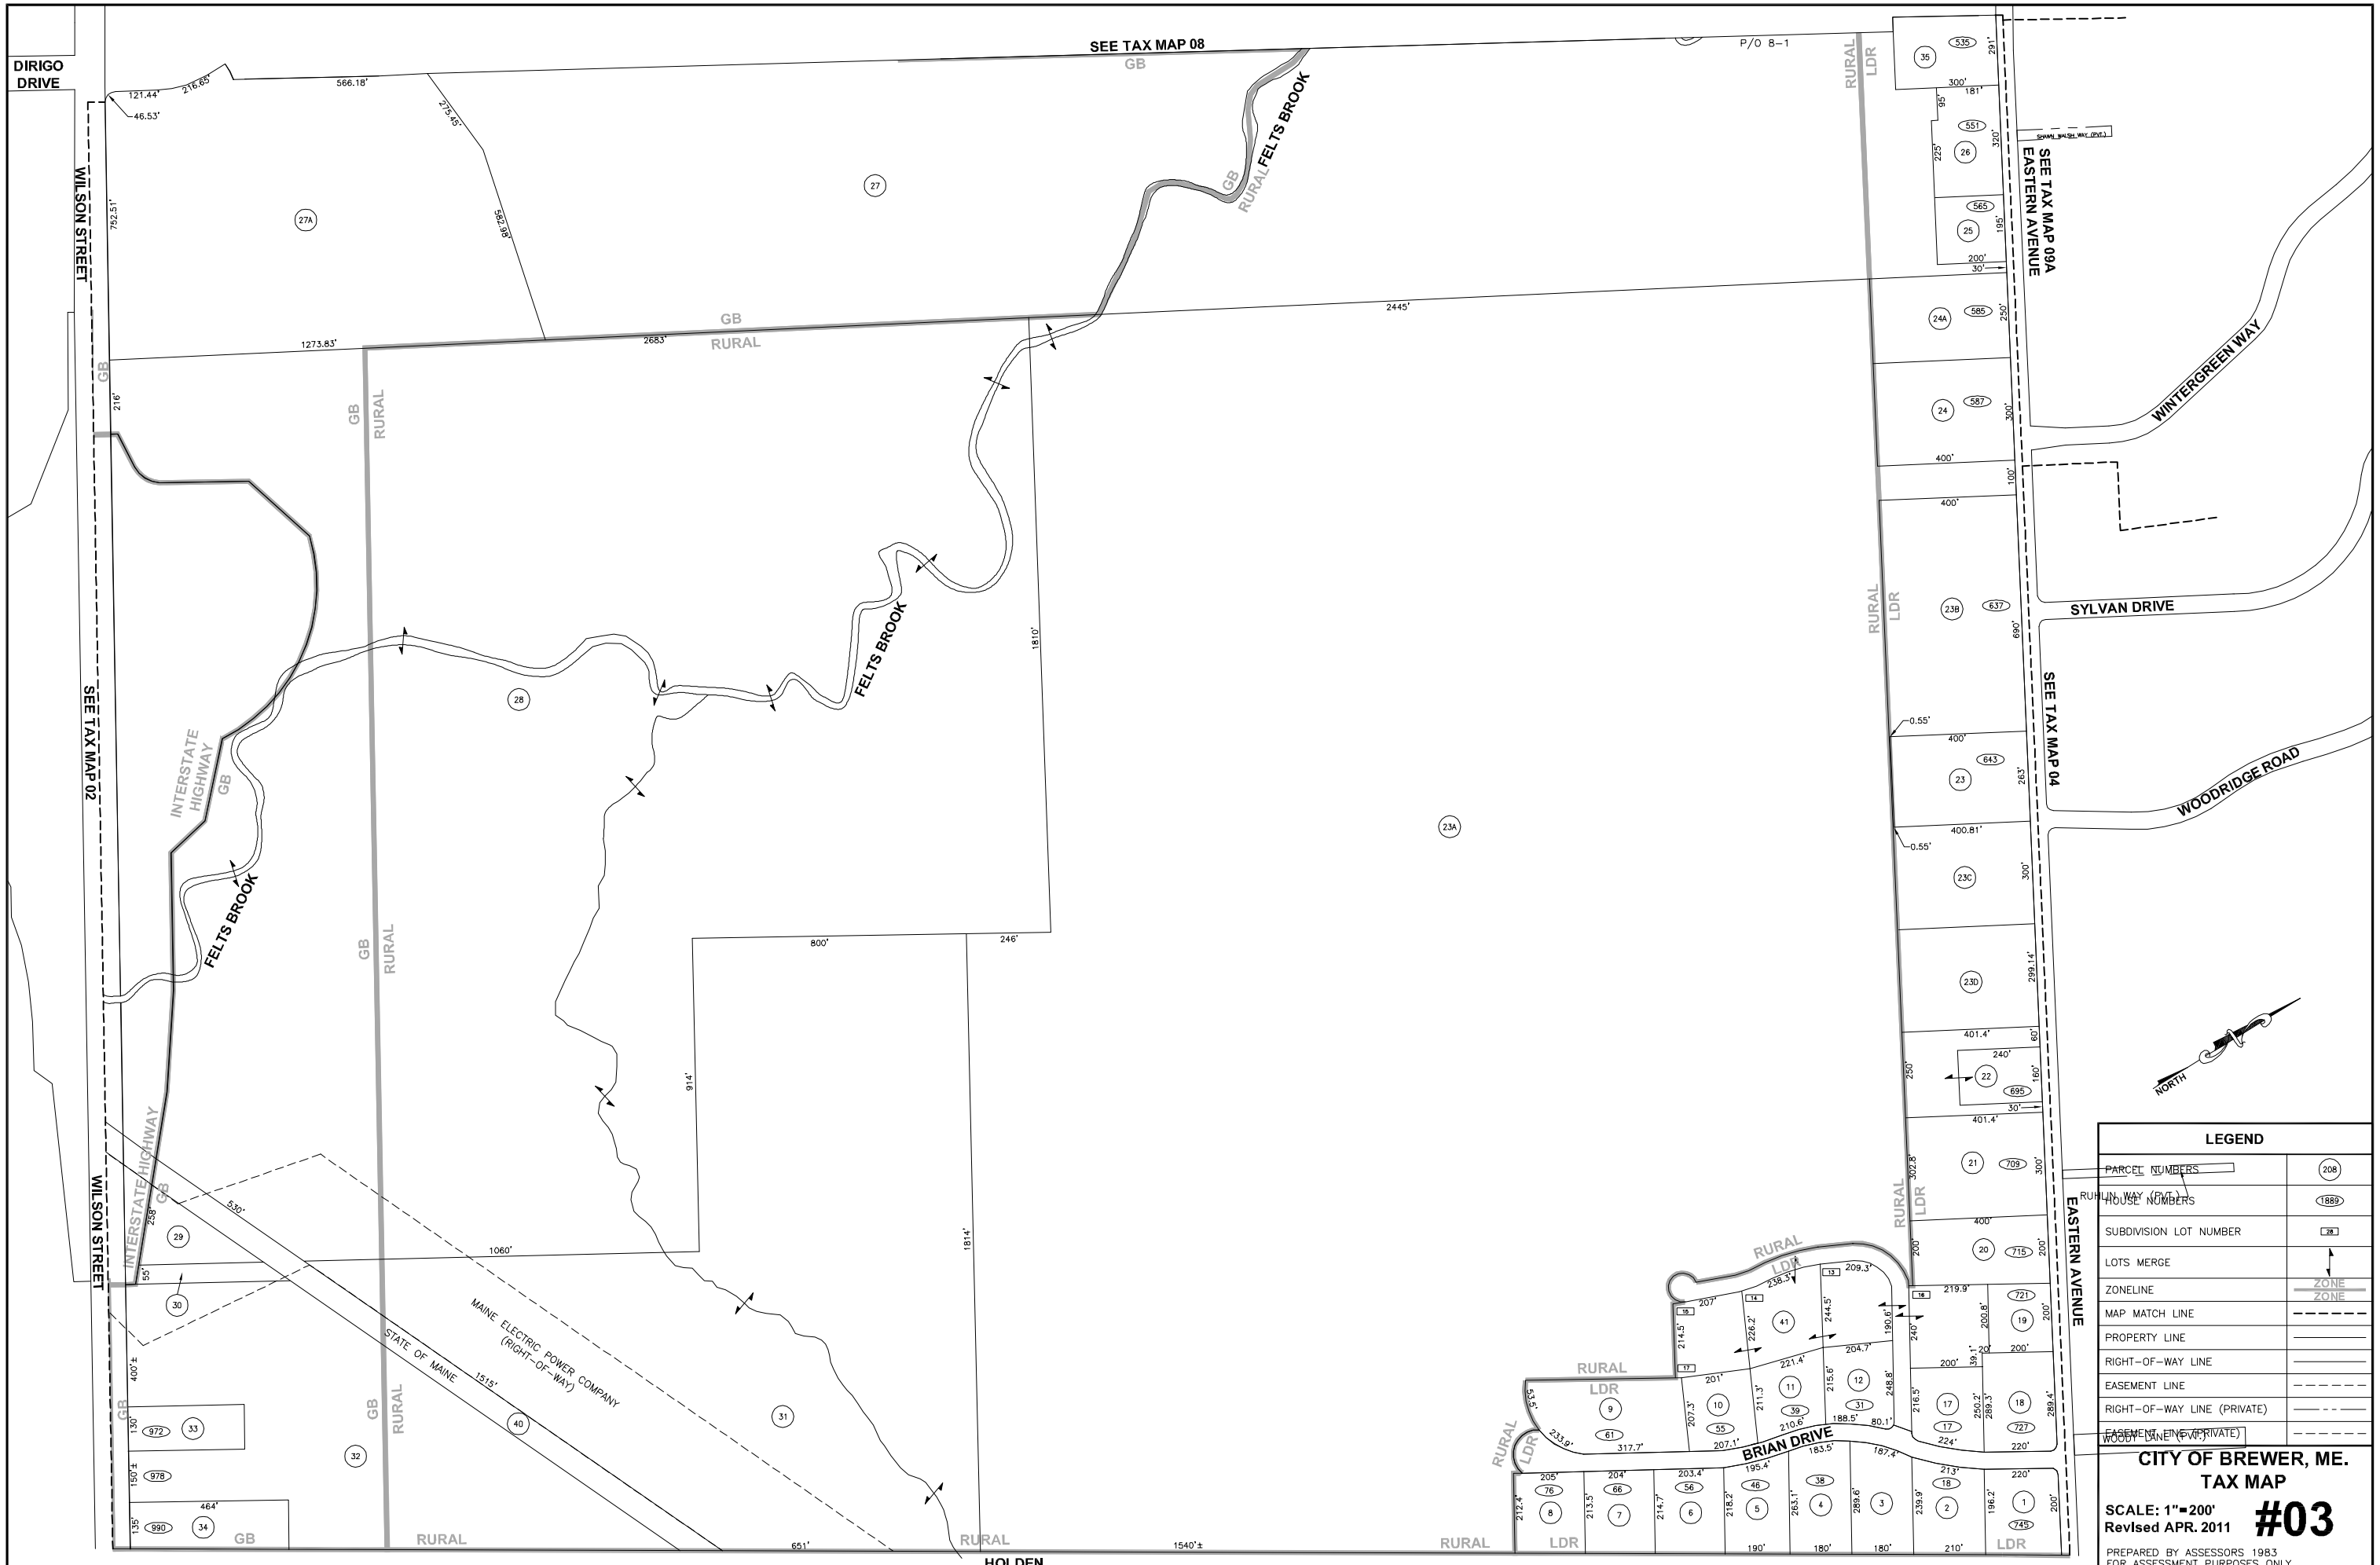
SEE TAX MAP 08
DIRIGO DRIVE
WILSON STREET
SEE TAX MAP 02
SEE TAX MAP 09A
EASTERN AVENUE
WINTERGREEN WAY
SYLVAN DRIVE
SEE TAX MAP 04
WOODRIDGE ROAD
EASTERN AVENUE
FELTS BROOK
INTERSTATE HIGHWAY
MAINE ELECTRIC POWER COMPANY (RIGHT-OF-WAY)
STATE OF MAINE
BRIAN DRIVE
RUHLIN WAY (PVT.)
WOODY LANE (PVT.)
HOLDEN
NORTH
GB
RURAL
LDR
LEGEND
PARCEL NUMBERS
HOUSE NUMBERS
SUBDIVISION LOT NUMBER
LOTS MERGE
ZONELINE
MAP MATCH LINE
PROPERTY LINE
RIGHT-OF-WAY LINE
EASEMENT LINE
RIGHT-OF-WAY LINE (PRIVATE)
EASEMENT LINE (PRIVATE)
CITY OF BREWER, ME.
TAX MAP
SCALE: 1"=200'
Revised APR. 2011
#03
PREPARED BY ASSESSORS 1983
FOR ASSESSMENT PURPOSES ONLY
NOT TO BE USED FOR CONVEYANCES