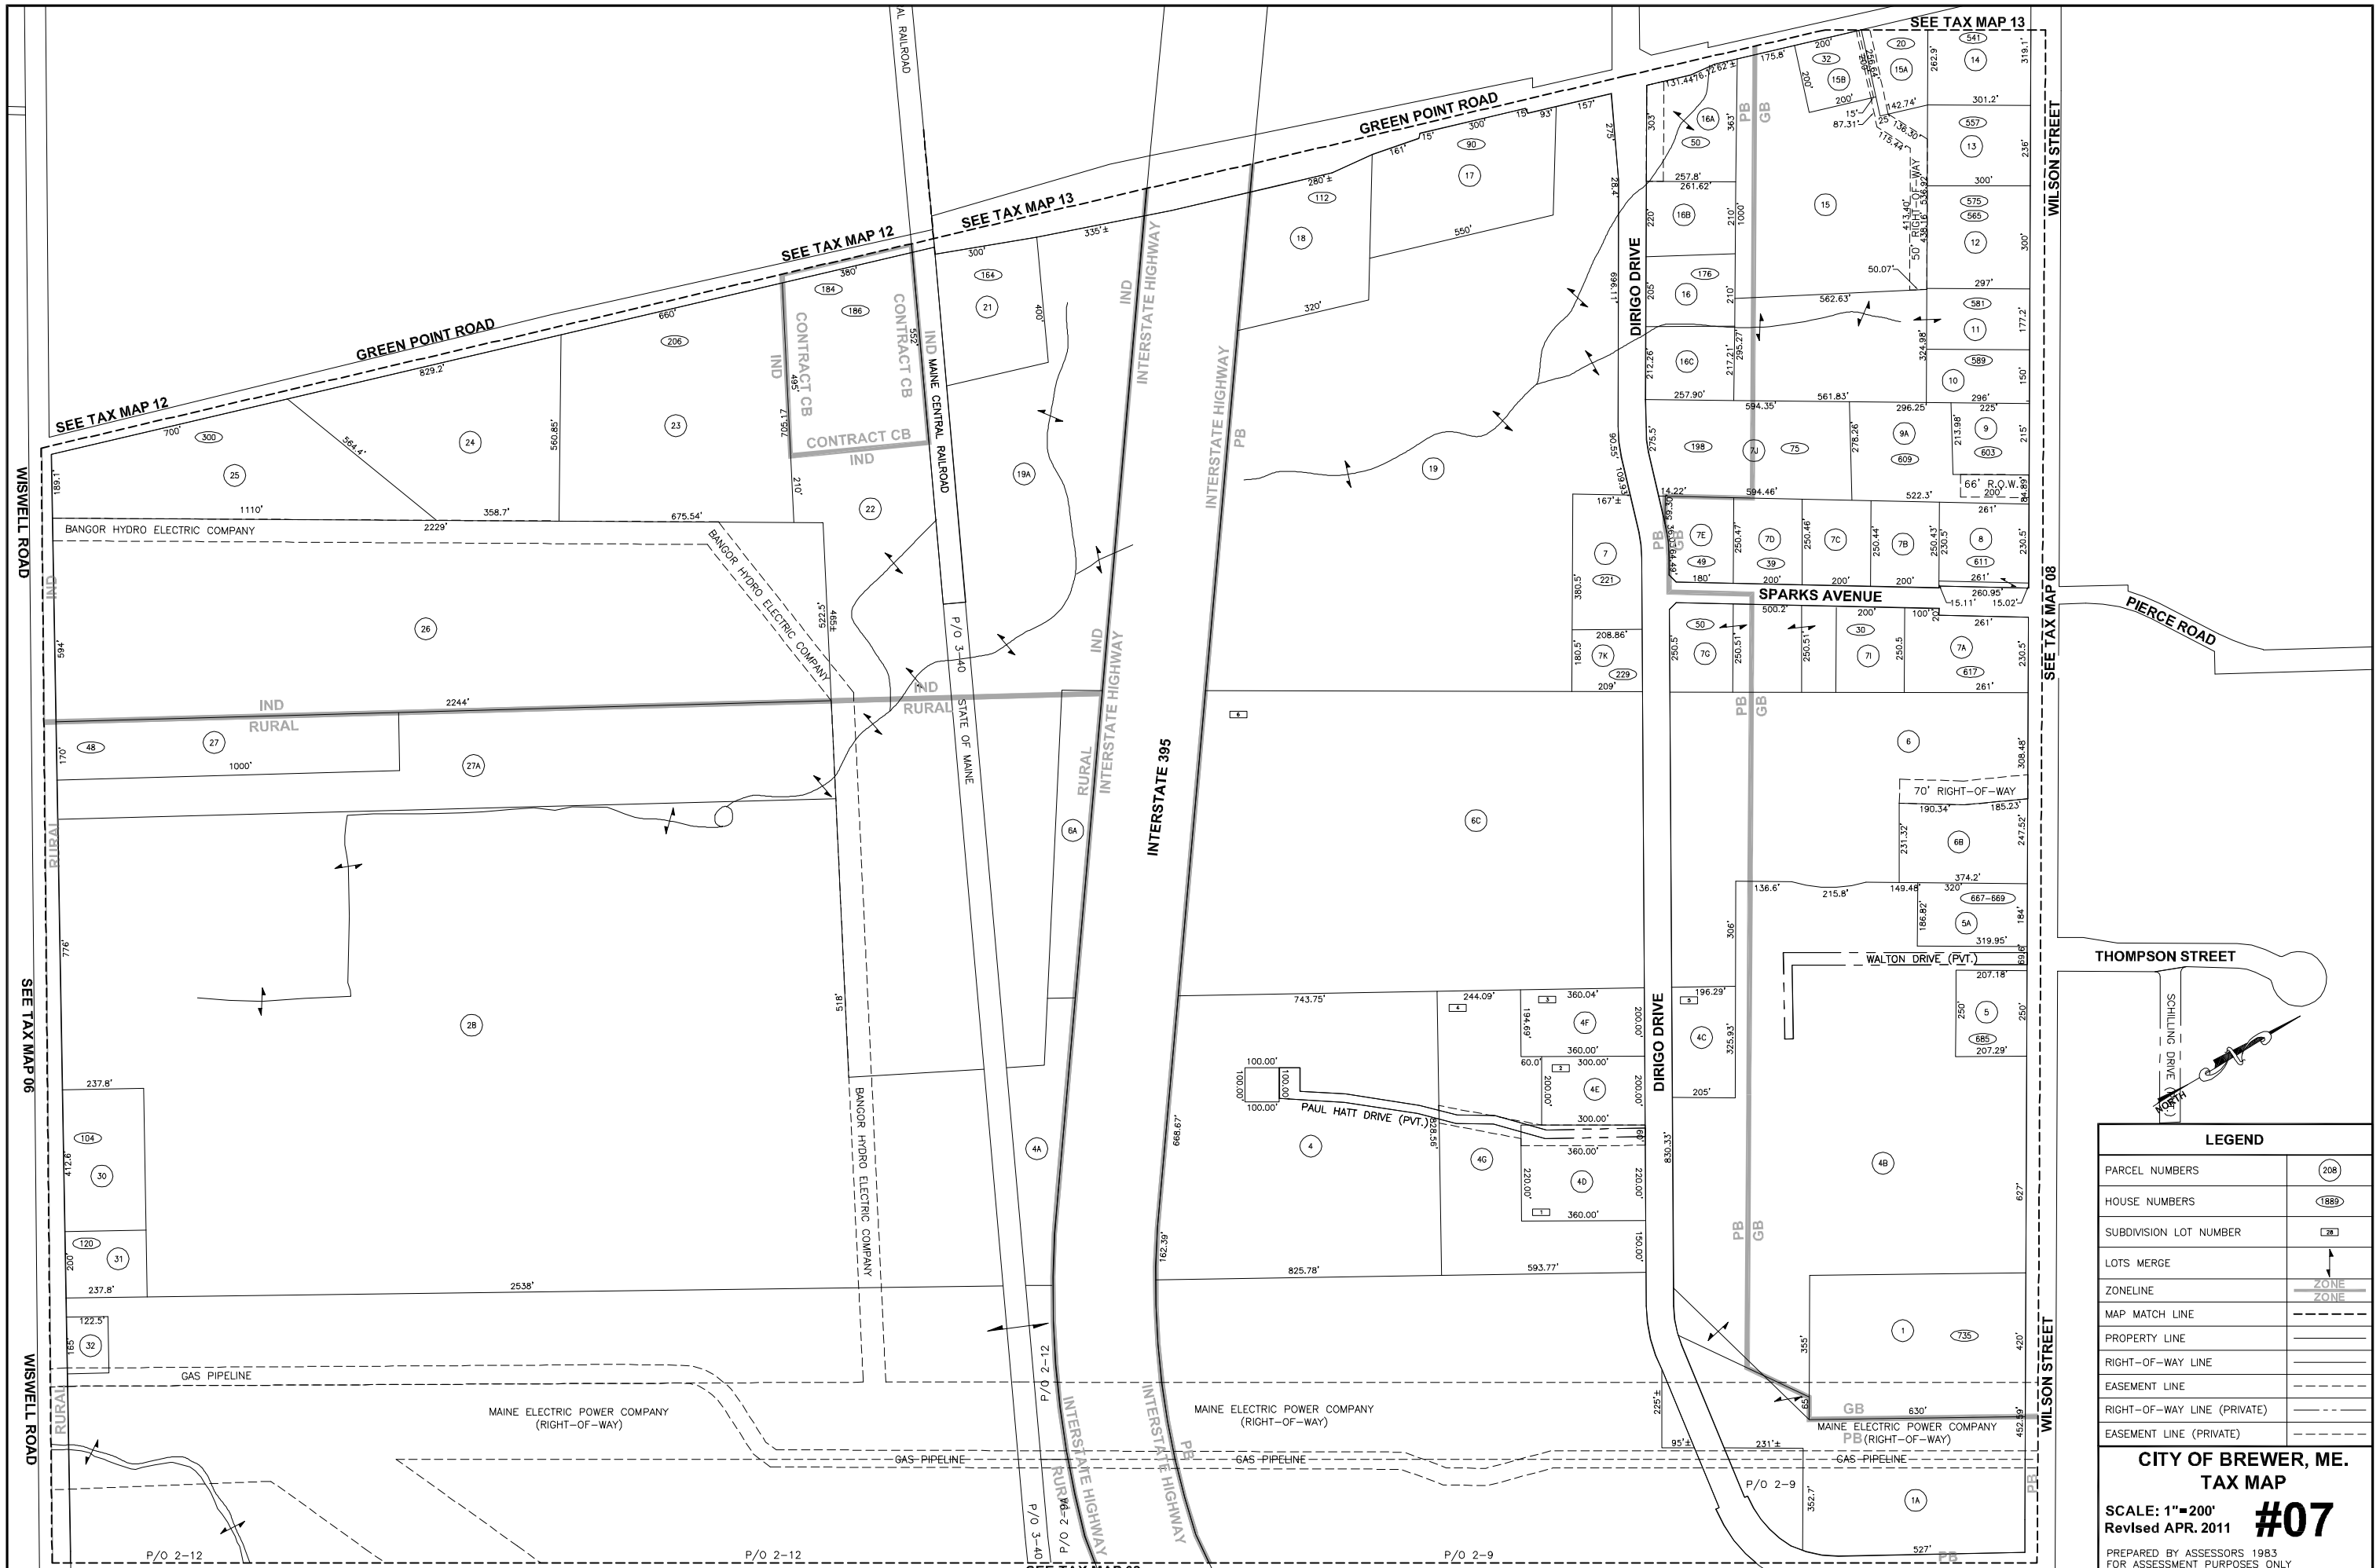
SEE TAX MAP 13
SEE TAX MAP 12
SEE TAX MAP 06
SEE TAX MAP 08
SEE TAX MAP 02
GREEN POINT ROAD
WISWELL ROAD
WILSON STREET
PIERCE ROAD
THOMPSON STREET
SCHILLING DRIVE
DIRIGO DRIVE
SPARKS AVENUE
WALTON DRIVE (PVT.)
PAUL HATT DRIVE (PVT.)
INTERSTATE 395
INTERSTATE HIGHWAY
MAINE CENTRAL RAILROAD
STATE OF MAINE
BANGOR HYDRO ELECTRIC COMPANY
MAINE ELECTRIC POWER COMPANY (RIGHT-OF-WAY)
GAS PIPELINE
CONTRACT CB
IND
RURAL
PB
GB
66' R.O.W.
70' RIGHT-OF-WAY
NORTH
LEGEND
PARCEL NUMBERS
HOUSE NUMBERS
SUBDIVISION LOT NUMBER
LOTS MERGE
ZONELINE
MAP MATCH LINE
PROPERTY LINE
RIGHT-OF-WAY LINE
EASEMENT LINE
RIGHT-OF-WAY LINE (PRIVATE)
EASEMENT LINE (PRIVATE)
CITY OF BREWER, ME.
TAX MAP
SCALE: 1"=200'
Revised APR. 2011
#07
PREPARED BY ASSESSORS 1983
FOR ASSESSMENT PURPOSES ONLY
NOT TO BE USED FOR CONVEYANCES