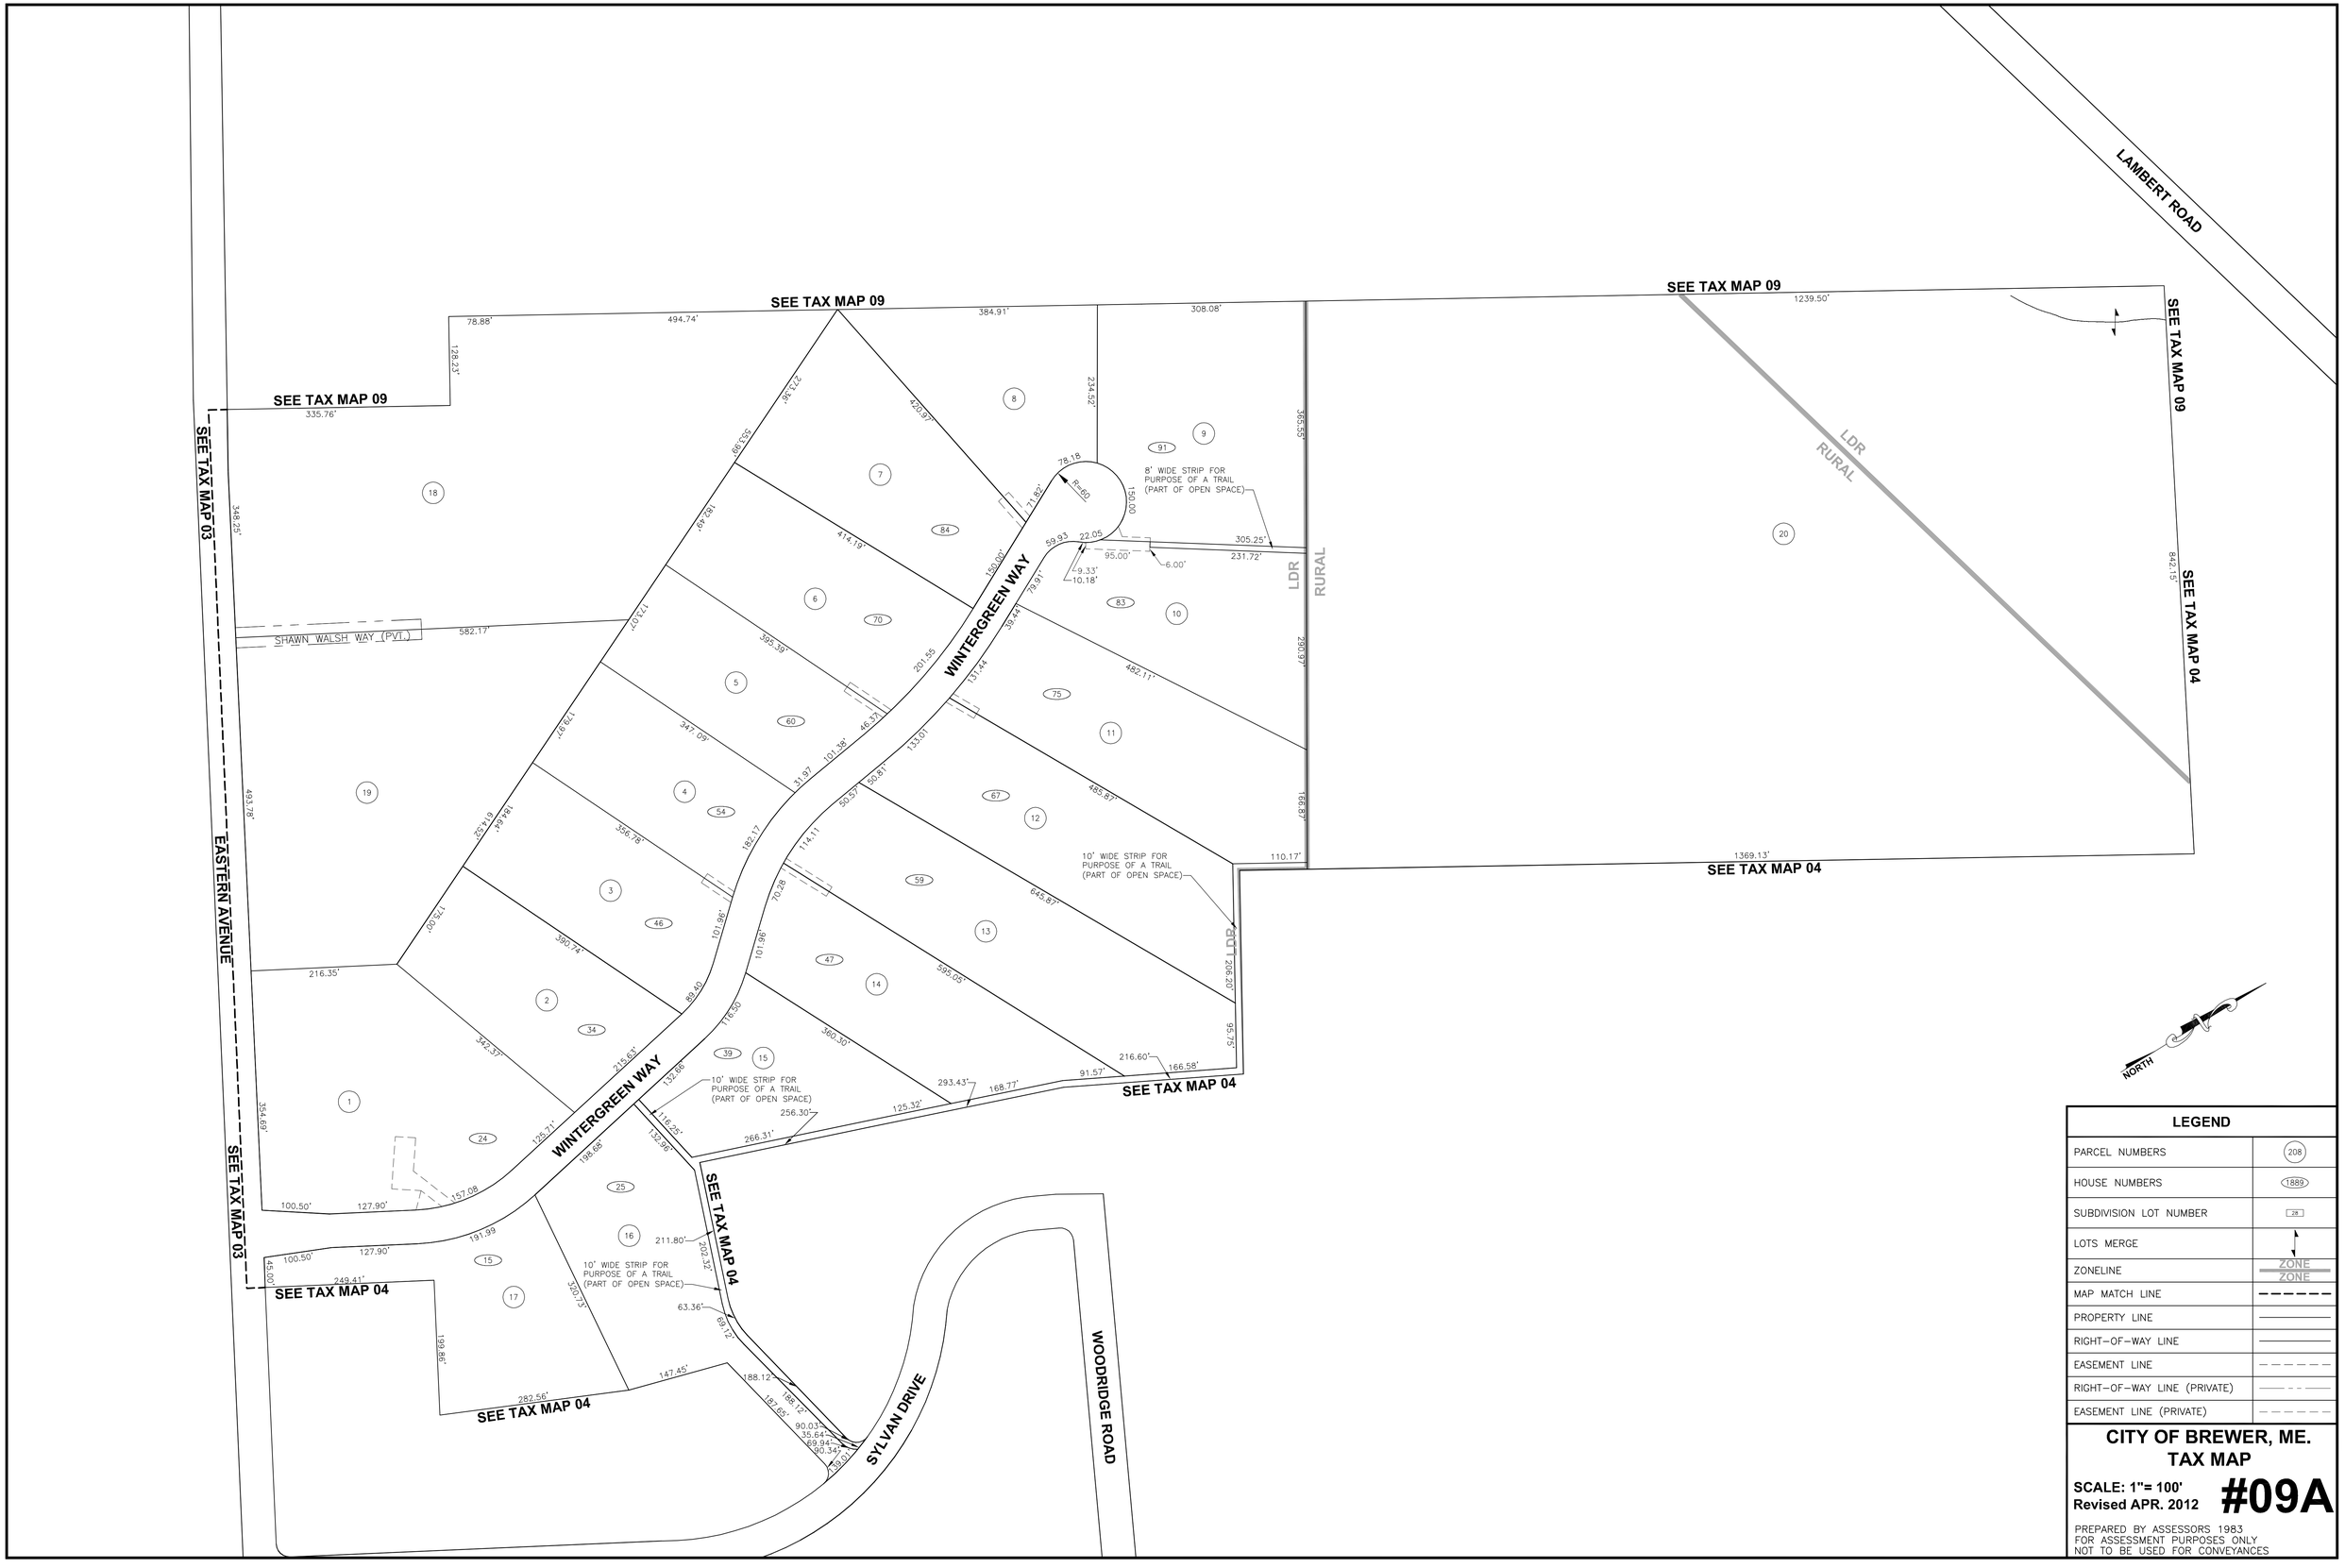
LAMBERT ROAD
SEE TAX MAP 09
SEE TAX MAP 04
SEE TAX MAP 03
EASTERN AVENUE
WINTERGREEN WAY
SHAWN WALSH WAY (PVT.)
SYLVAN DRIVE
WOODRIDGE ROAD
LDR
RURAL
8' WIDE STRIP FOR PURPOSE OF A TRAIL (PART OF OPEN SPACE)
10' WIDE STRIP FOR PURPOSE OF A TRAIL (PART OF OPEN SPACE)
NORTH
LEGEND
PARCEL NUMBERS
HOUSE NUMBERS
SUBDIVISION LOT NUMBER
LOTS MERGE
ZONELINE
MAP MATCH LINE
PROPERTY LINE
RIGHT-OF-WAY LINE
EASEMENT LINE
RIGHT-OF-WAY LINE (PRIVATE)
EASEMENT LINE (PRIVATE)
CITY OF BREWER, ME.
TAX MAP
SCALE: 1"= 100'
Revised APR. 2012
#09A
PREPARED BY ASSESSORS 1983
FOR ASSESSMENT PURPOSES ONLY
NOT TO BE USED FOR CONVEYANCES