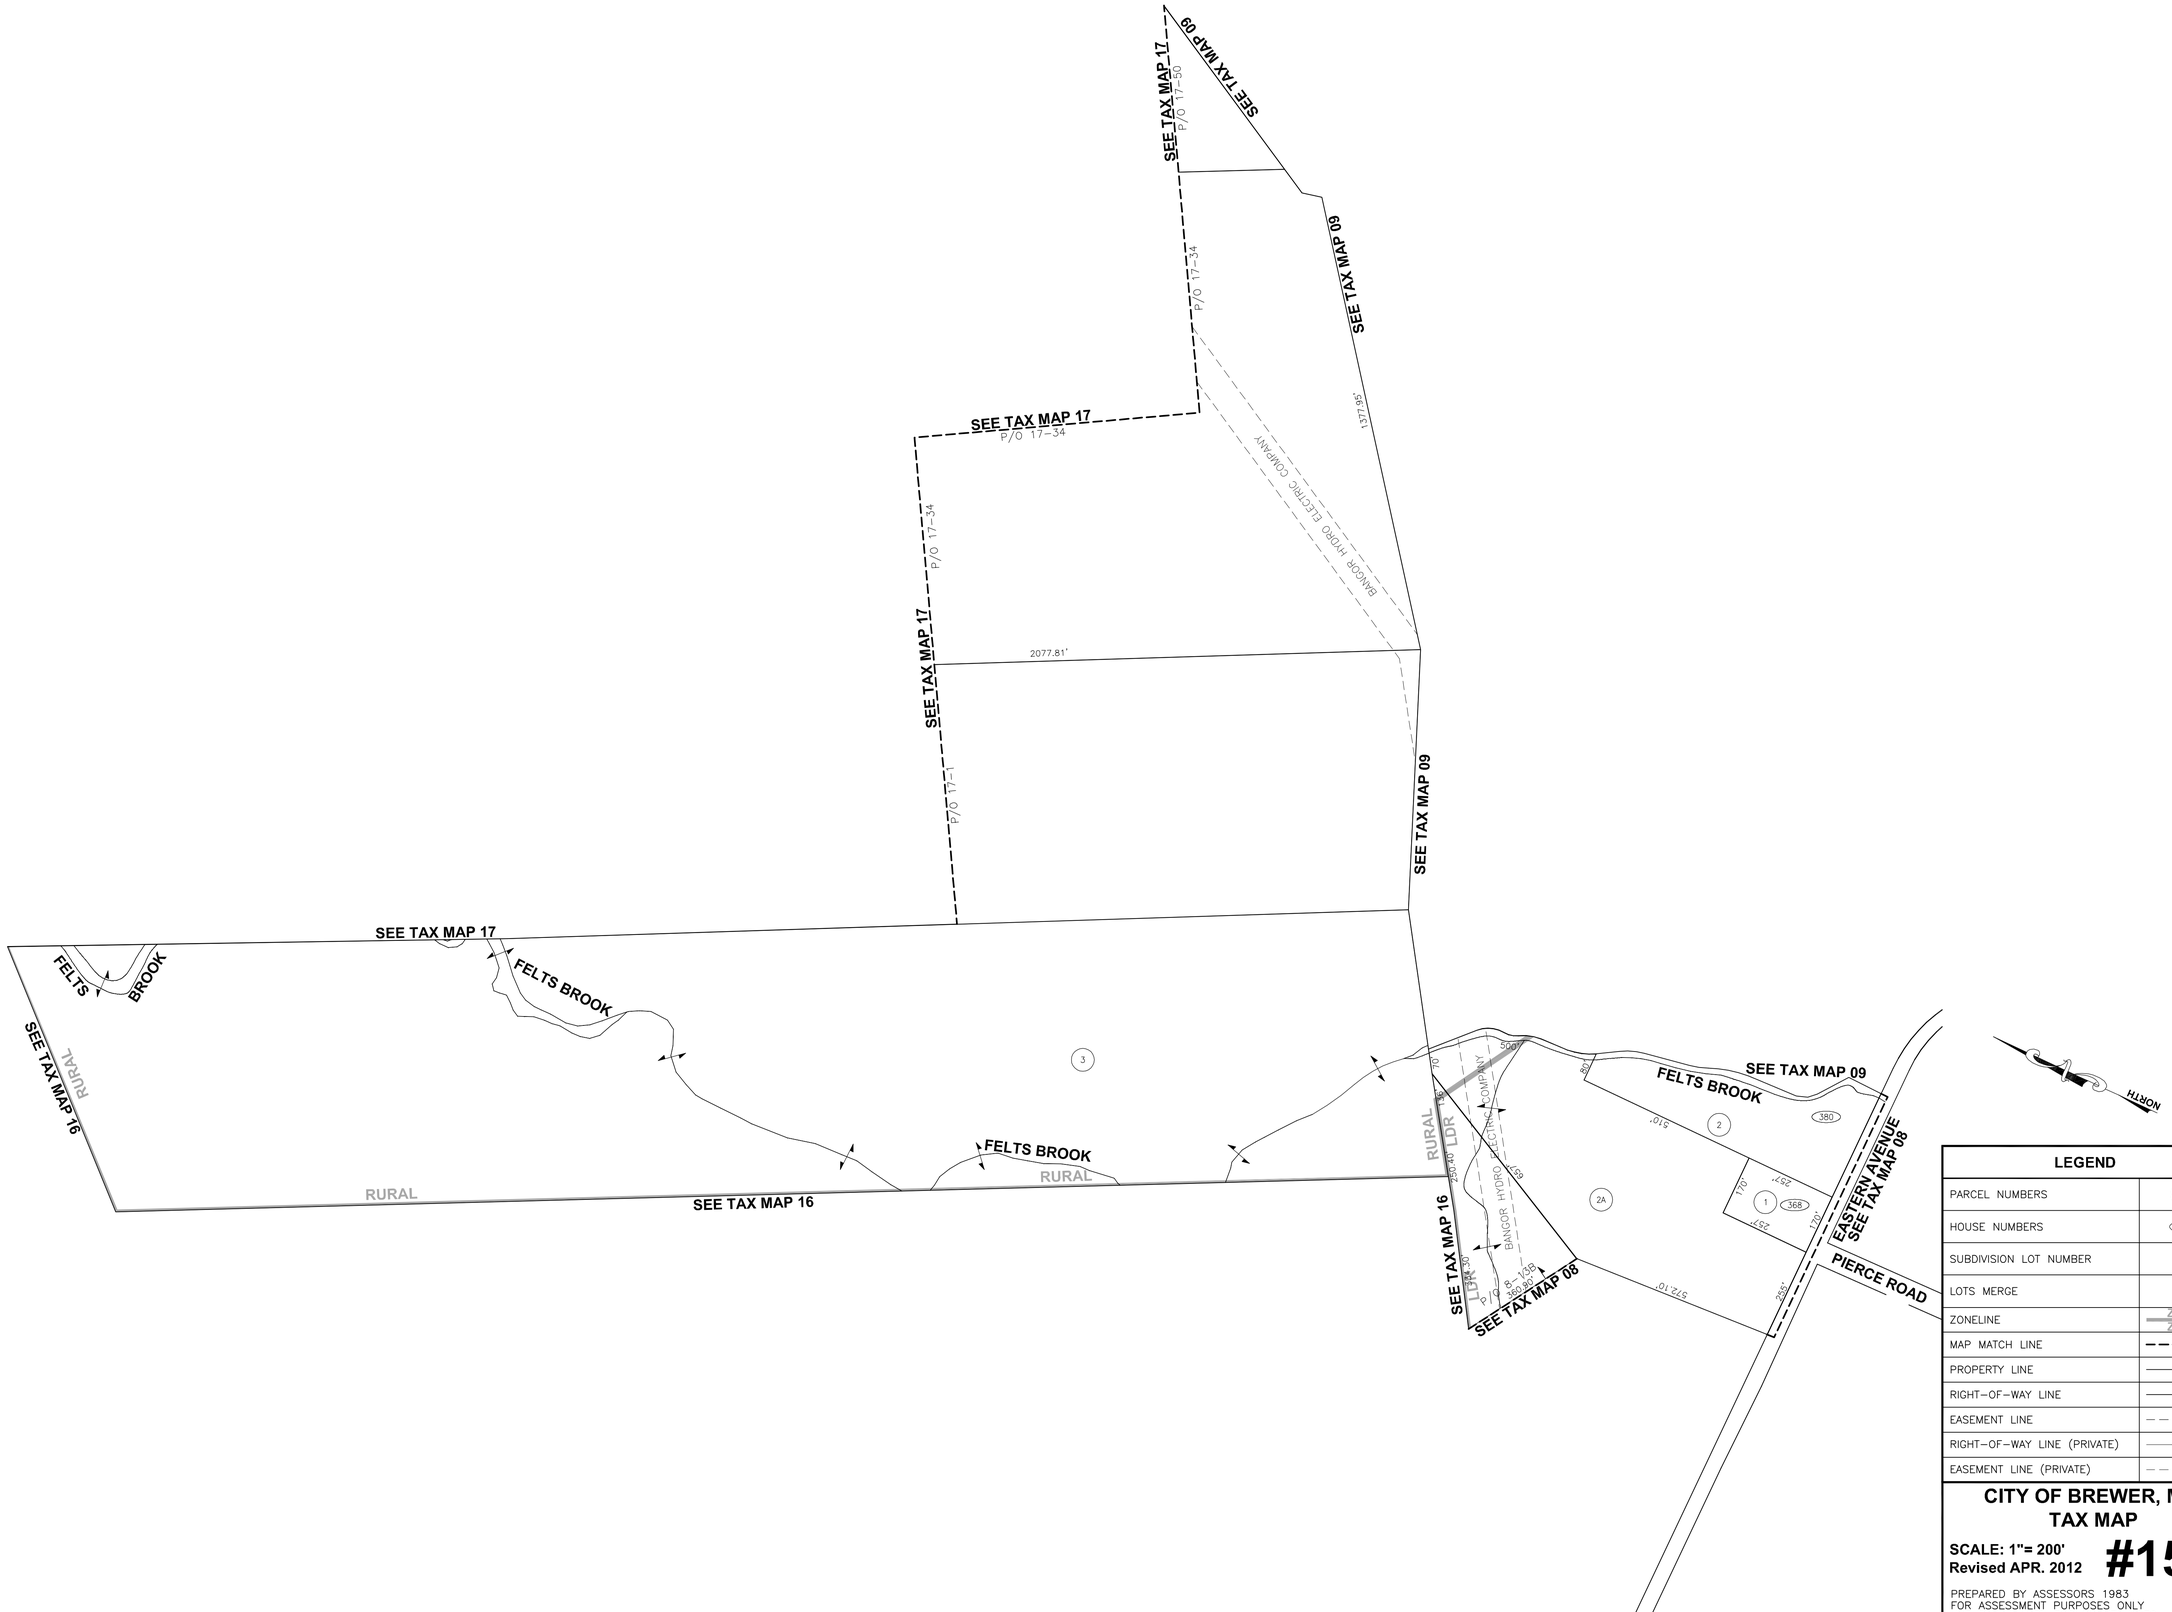
SEE TAX MAP 09
SEE TAX MAP 17
P/O 17-50
SEE TAX MAP 09
P/O 17-34
1377.95'
SEE TAX MAP 17
P/O 17-34
BANGOR HYDRO ELECTRIC COMPANY
P/O 17-34
SEE TAX MAP 17
2077.81'
P/O 17-1
SEE TAX MAP 09
SEE TAX MAP 17
FELTS BROOK
FELTS BROOK
SEE TAX MAP 16
RURAL
3
FELTS BROOK
RURAL
RURAL
SEE TAX MAP 16
RURAL
LDR
BANGOR HYDRO ELECTRIC COMPANY
SEE TAX MAP 16
LDR
P/O 8-1
SEE TAX MAP 08
FELTS BROOK
SEE TAX MAP 09
2
380
2A
1
368
EASTERN AVENUE
SEE TAX MAP 08
PIERCE ROAD
NORTH
LEGEND
PARCEL NUMBERS
HOUSE NUMBERS
SUBDIVISION LOT NUMBER
LOTS MERGE
ZONELINE
MAP MATCH LINE
PROPERTY LINE
RIGHT-OF-WAY LINE
EASEMENT LINE
RIGHT-OF-WAY LINE (PRIVATE)
EASEMENT LINE (PRIVATE)
CITY OF BREWER, ME.
TAX MAP
SCALE: 1"= 200'
Revised APR. 2012
#15
PREPARED BY ASSESSORS 1983
FOR ASSESSMENT PURPOSES ONLY
NOT TO BE USED FOR CONVEYANCES