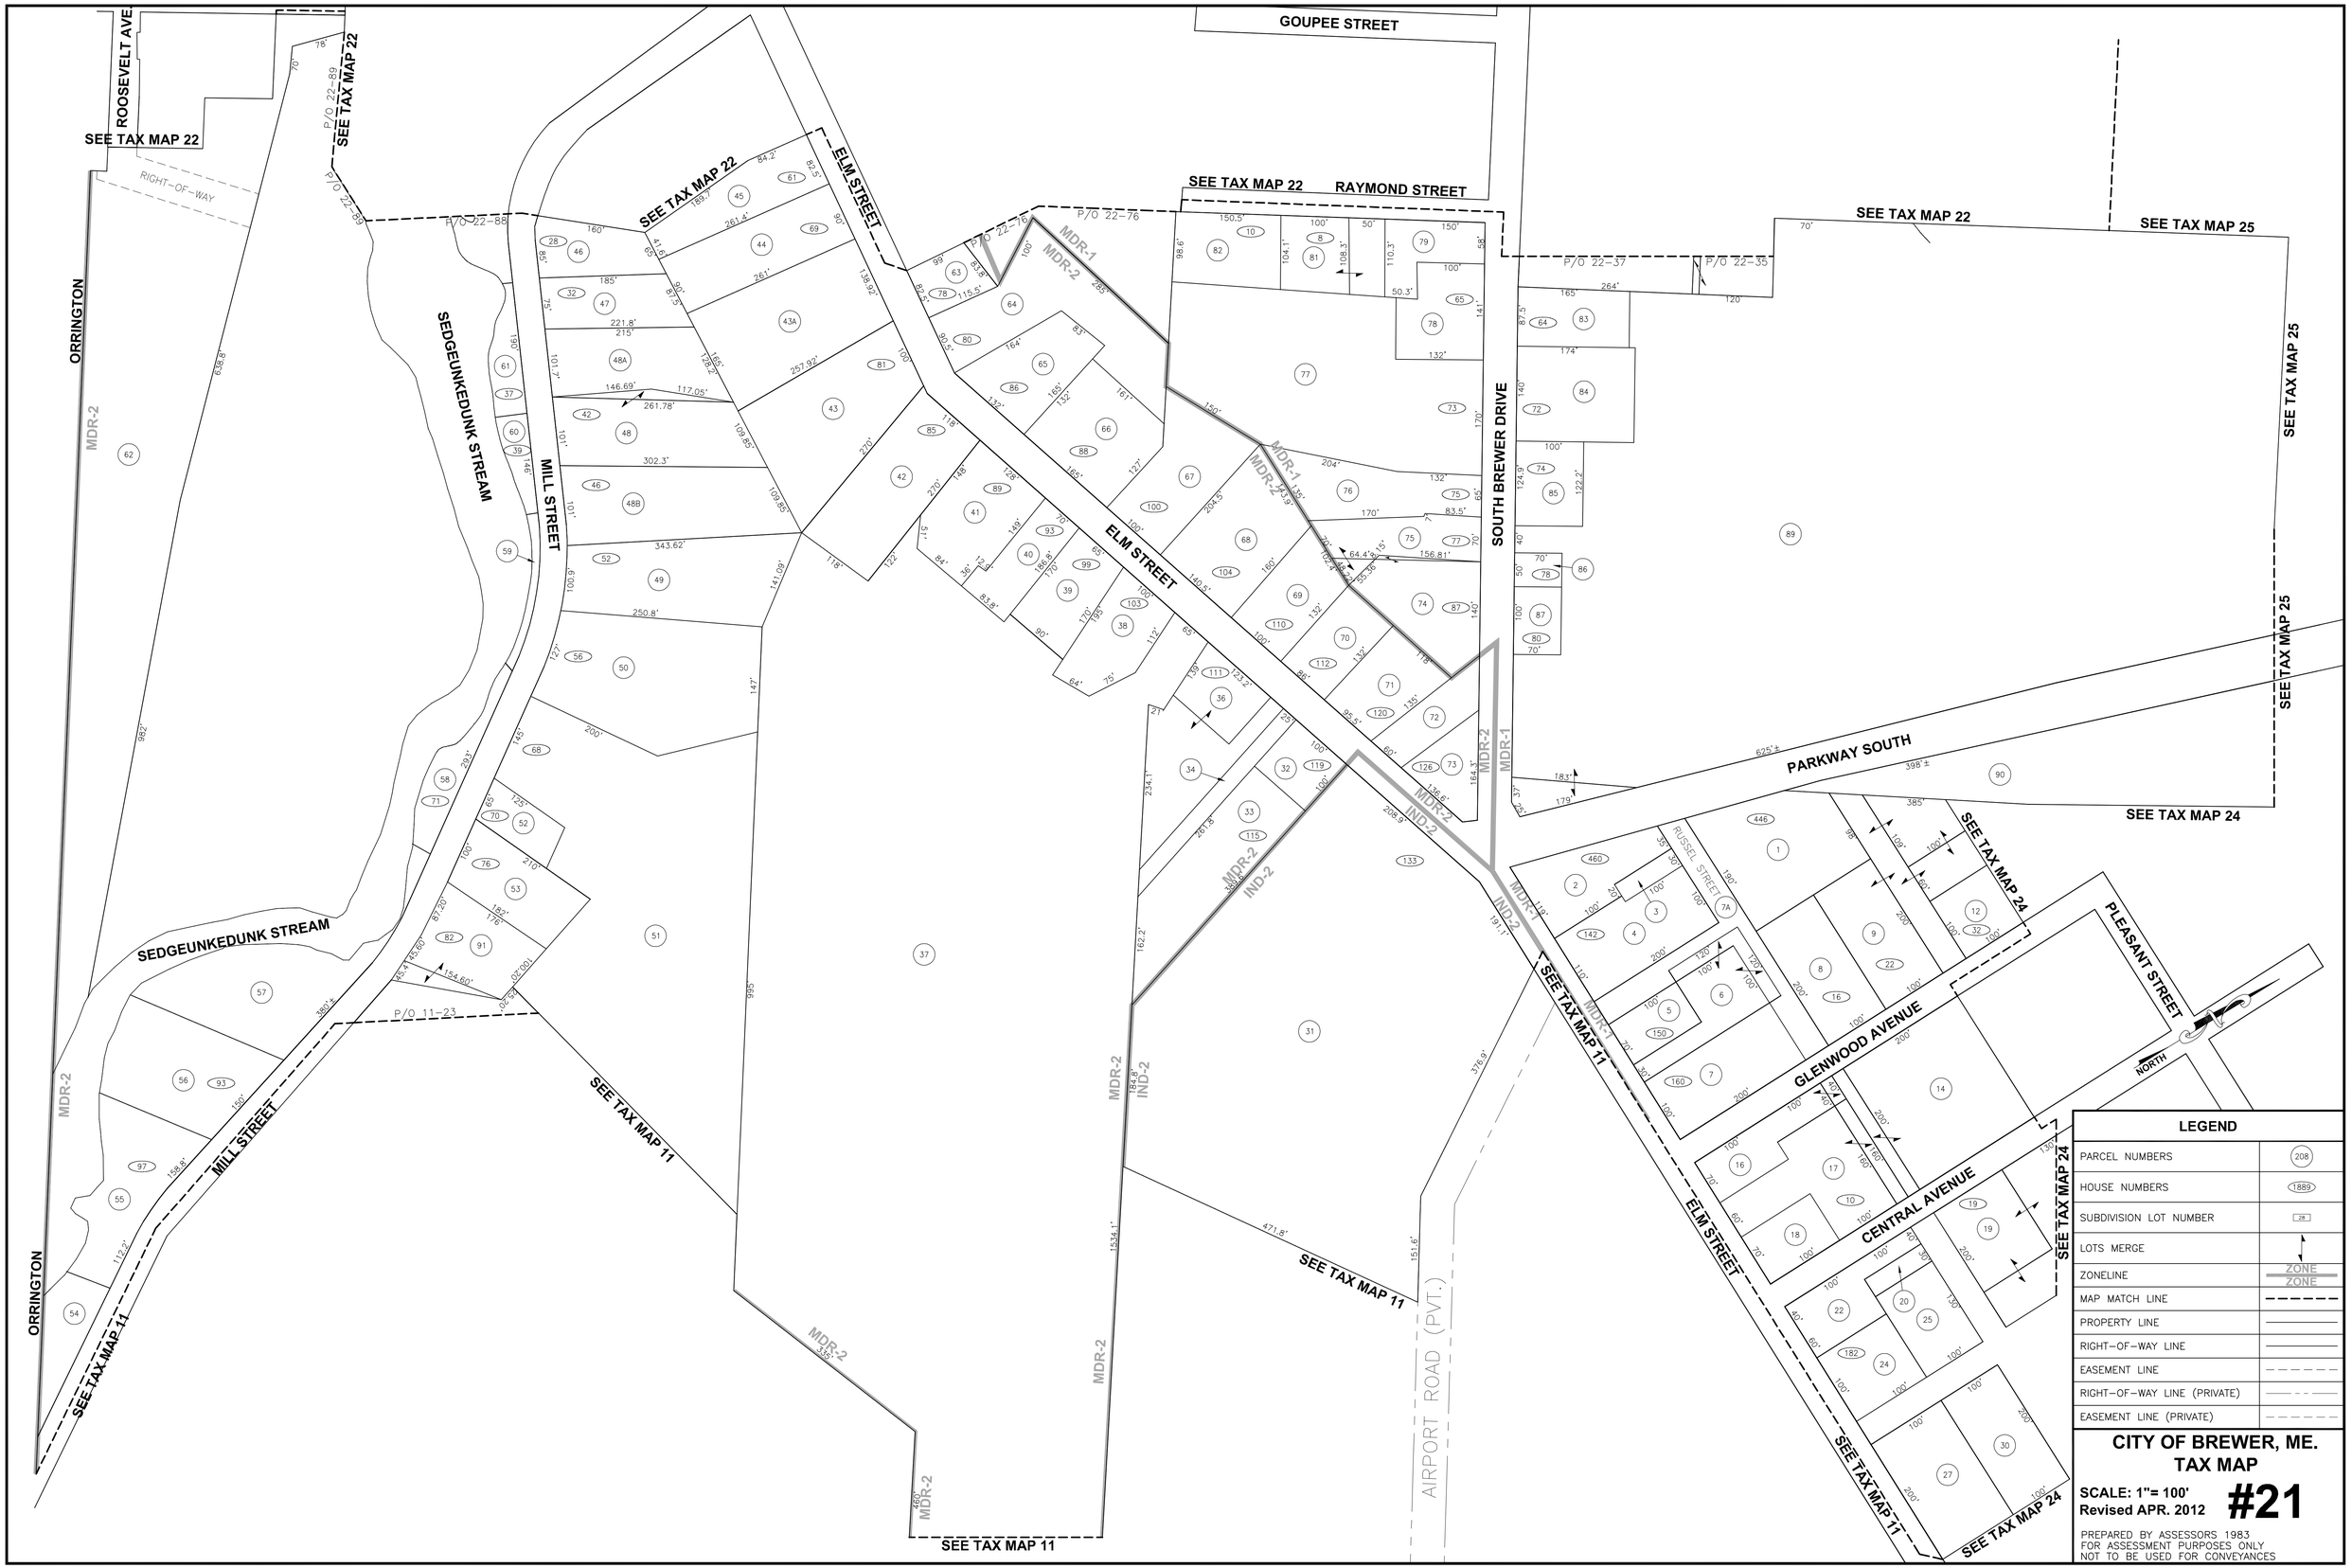
GOUPEE STREET
ROOSEVELT AVE.
SEE TAX MAP 22
RIGHT-OF-WAY
ORRINGTON
MDR-2
SEDGEUNKEDUNK STREAM
MILL STREET
ELM STREET
RAYMOND STREET
SOUTH BREWER DRIVE
SEE TAX MAP 25
PARKWAY SOUTH
SEE TAX MAP 24
SEE TAX MAP 11
RUSSEL STREET
GLENWOOD AVENUE
CENTRAL AVENUE
PLEASANT STREET
NORTH
AIRPORT ROAD (PVT.)
MDR-1
IND-2
P/O 22-89
P/O 22-88
P/O 22-76
P/O 22-37
P/O 22-35
P/O 11-23
LEGEND
PARCEL NUMBERS
HOUSE NUMBERS
SUBDIVISION LOT NUMBER
LOTS MERGE
ZONELINE
MAP MATCH LINE
PROPERTY LINE
RIGHT-OF-WAY LINE
EASEMENT LINE
RIGHT-OF-WAY LINE (PRIVATE)
EASEMENT LINE (PRIVATE)
CITY OF BREWER, ME.
TAX MAP
SCALE: 1"= 100'
Revised APR. 2012
#21
PREPARED BY ASSESSORS 1983
FOR ASSESSMENT PURPOSES ONLY
NOT TO BE USED FOR CONVEYANCES