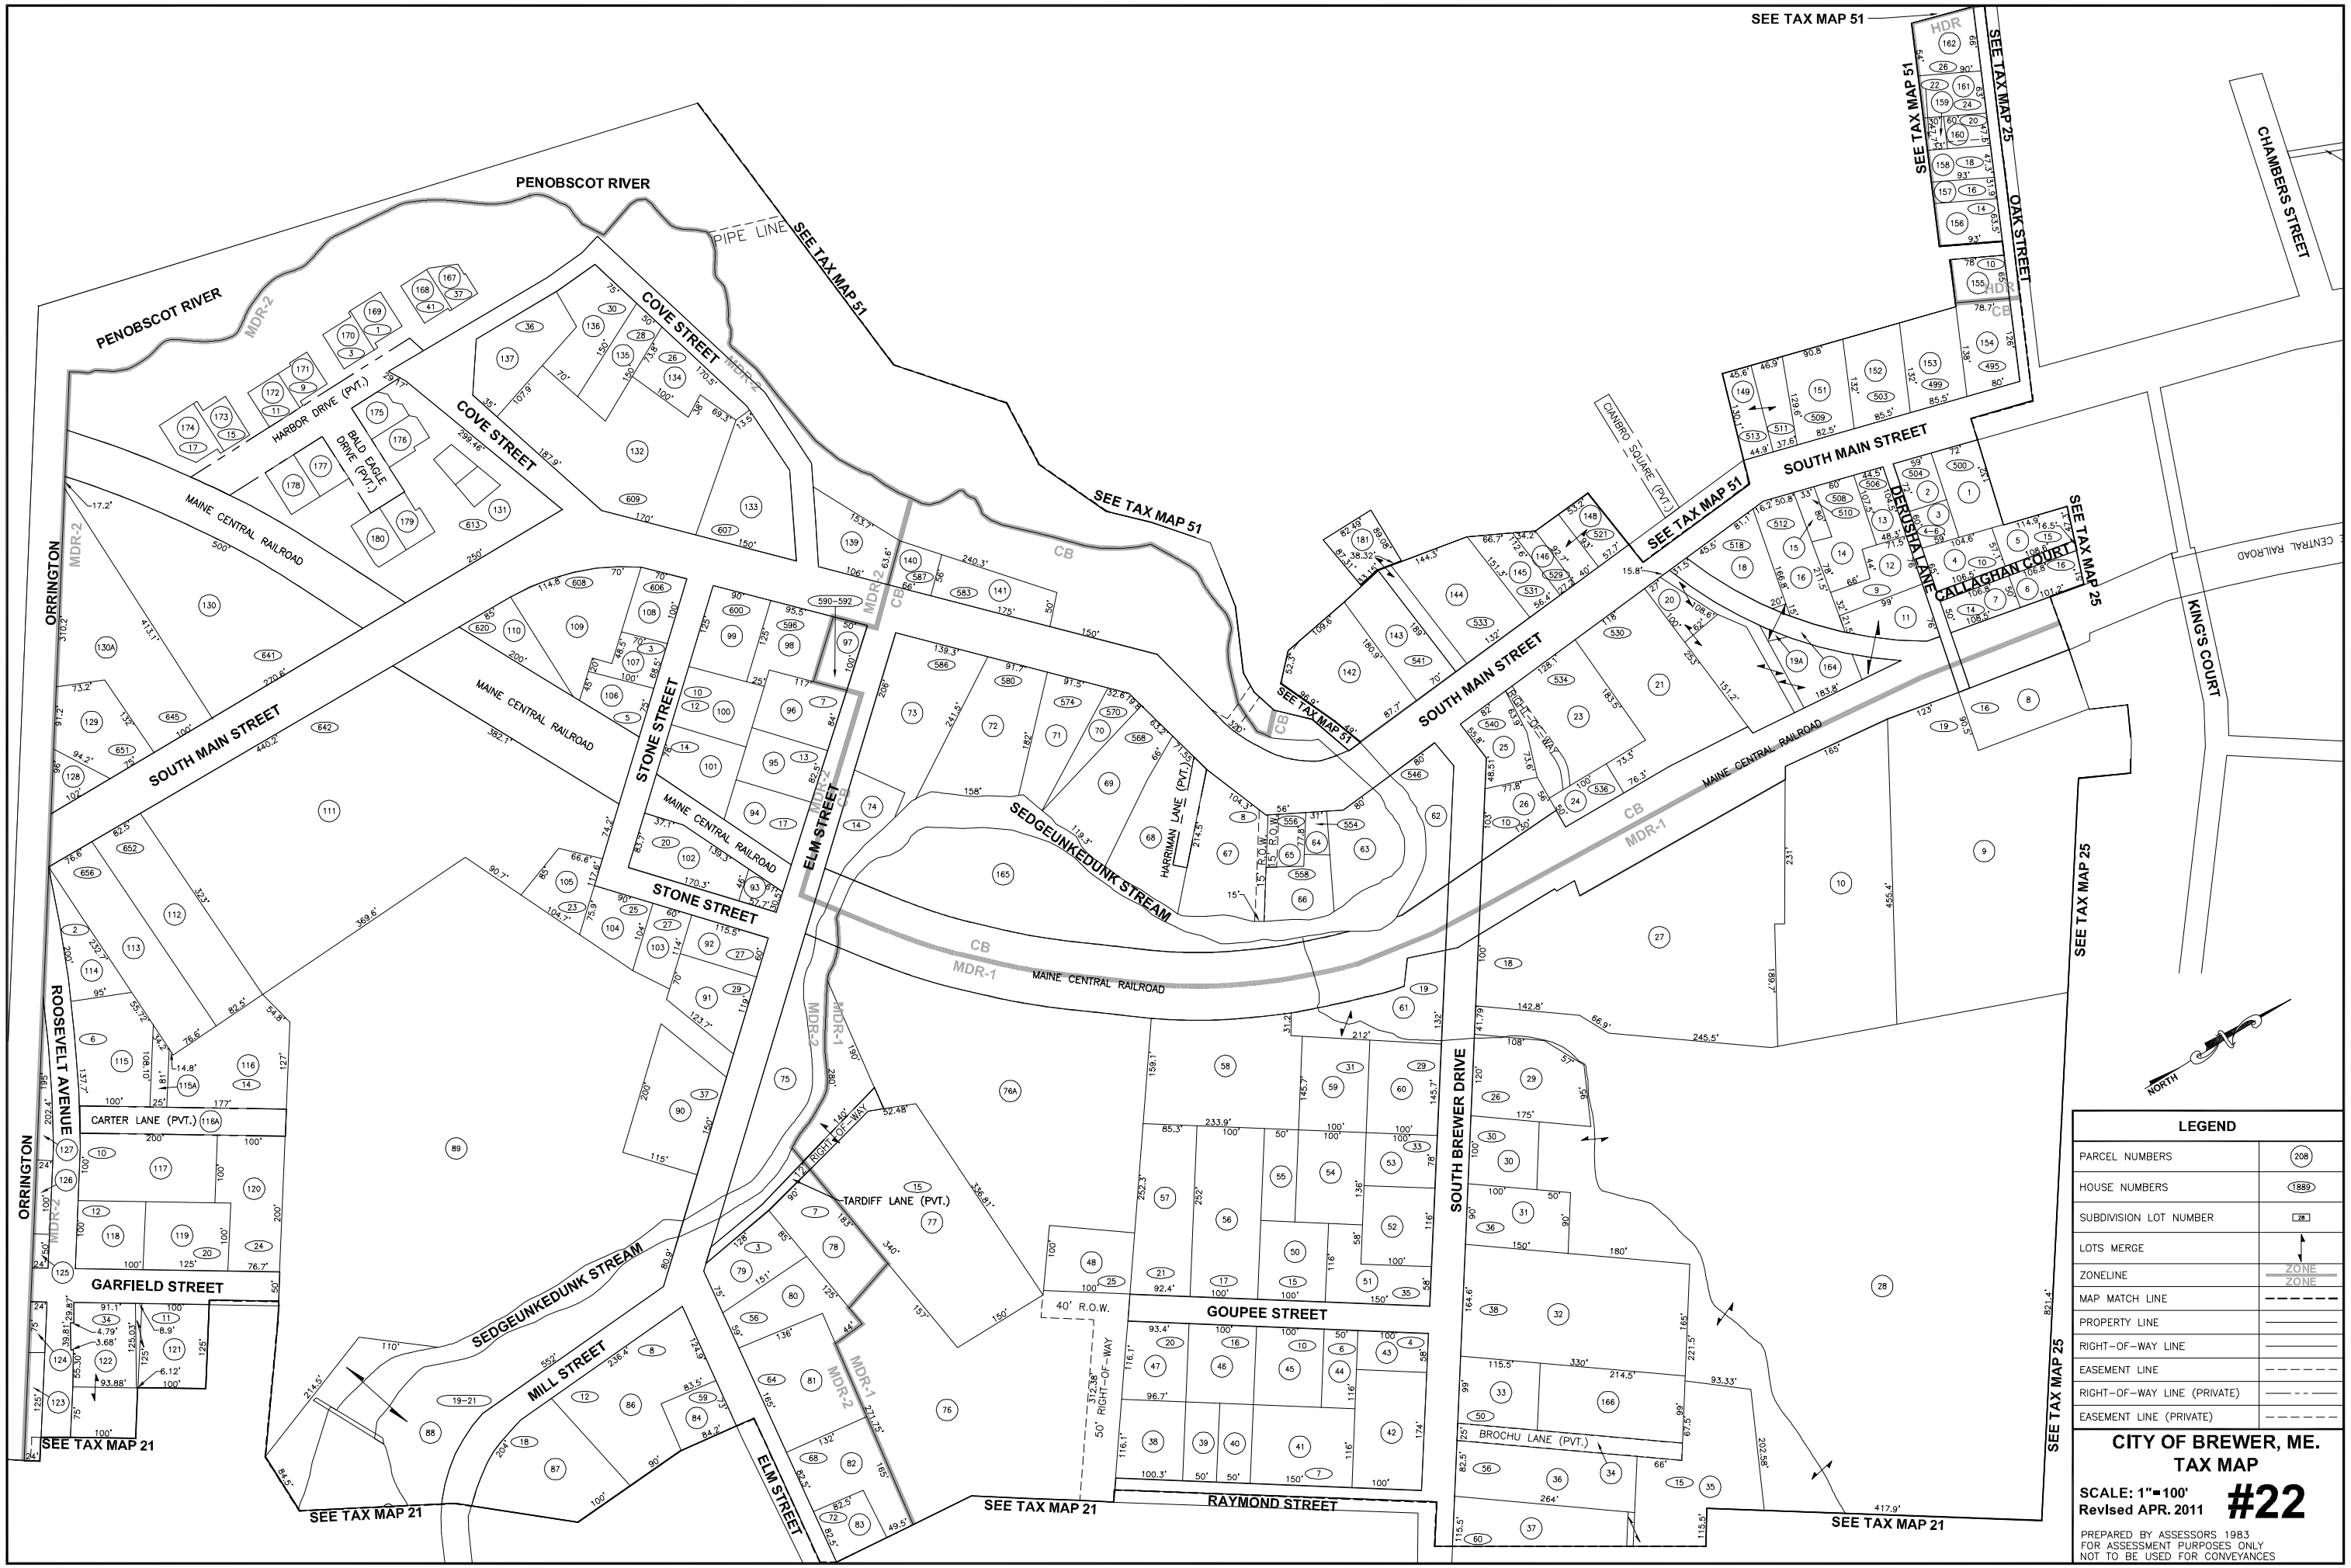

PENOBSCOT RIVER
PENOBSCOT RIVER
SEE TAX MAP 51
SEE TAX MAP 25
SEE TAX MAP 21
SEE TAX MAP 51
SEE TAX MAP 51
SEE TAX MAP 51
SEE TAX MAP 25
SEE TAX MAP 25
SEE TAX MAP 21
SEE TAX MAP 21
SEE TAX MAP 21
SEE TAX MAP 21
PIPE LINE
COVE STREET
COVE STREET
HARBOR DRIVE (PVT.)
BALD EAGLE DRIVE (PVT.)
MAINE CENTRAL RAILROAD
MAINE CENTRAL RAILROAD
MAINE CENTRAL RAILROAD
MAINE CENTRAL RAILROAD
MAINE CENTRAL RAILROAD
ORRINGTON
ORRINGTON
SOUTH MAIN STREET
SOUTH MAIN STREET
SOUTH MAIN STREET
STONE STREET
STONE STREET
ELM STREET
ELM STREET
SEDGEUNKEDUNK STREAM
SEDGEUNKEDUNK STREAM
HARRIMAN LANE (PVT.)
CIANBRO SQUARE (PVT.)
OAK STREET
CHAMBERS STREET
DERUSHA LANE
CALLAGHAN COURT
KING'S COURT
CENTRAL RAILROAD
SOUTH BREWER DRIVE
BROCHU LANE (PVT.)
GOUPEE STREET
RAYMOND STREET
MILL STREET
GARFIELD STREET
ROOSEVELT AVENUE
CARTER LANE (PVT.)
TARDIFF LANE (PVT.)
40' R.O.W.
50' RIGHT-OF-WAY
NORTH
LEGEND
PARCEL NUMBERS
HOUSE NUMBERS
SUBDIVISION LOT NUMBER
LOTS MERGE
ZONELINE
MAP MATCH LINE
PROPERTY LINE
RIGHT-OF-WAY LINE
EASEMENT LINE
RIGHT-OF-WAY LINE (PRIVATE)
EASEMENT LINE (PRIVATE)
CITY OF BREWER, ME.
TAX MAP
SCALE: 1"=100'
Revised APR. 2011
#22
PREPARED BY ASSESSORS 1983
FOR ASSESSMENT PURPOSES ONLY
NOT TO BE USED FOR CONVEYANCES