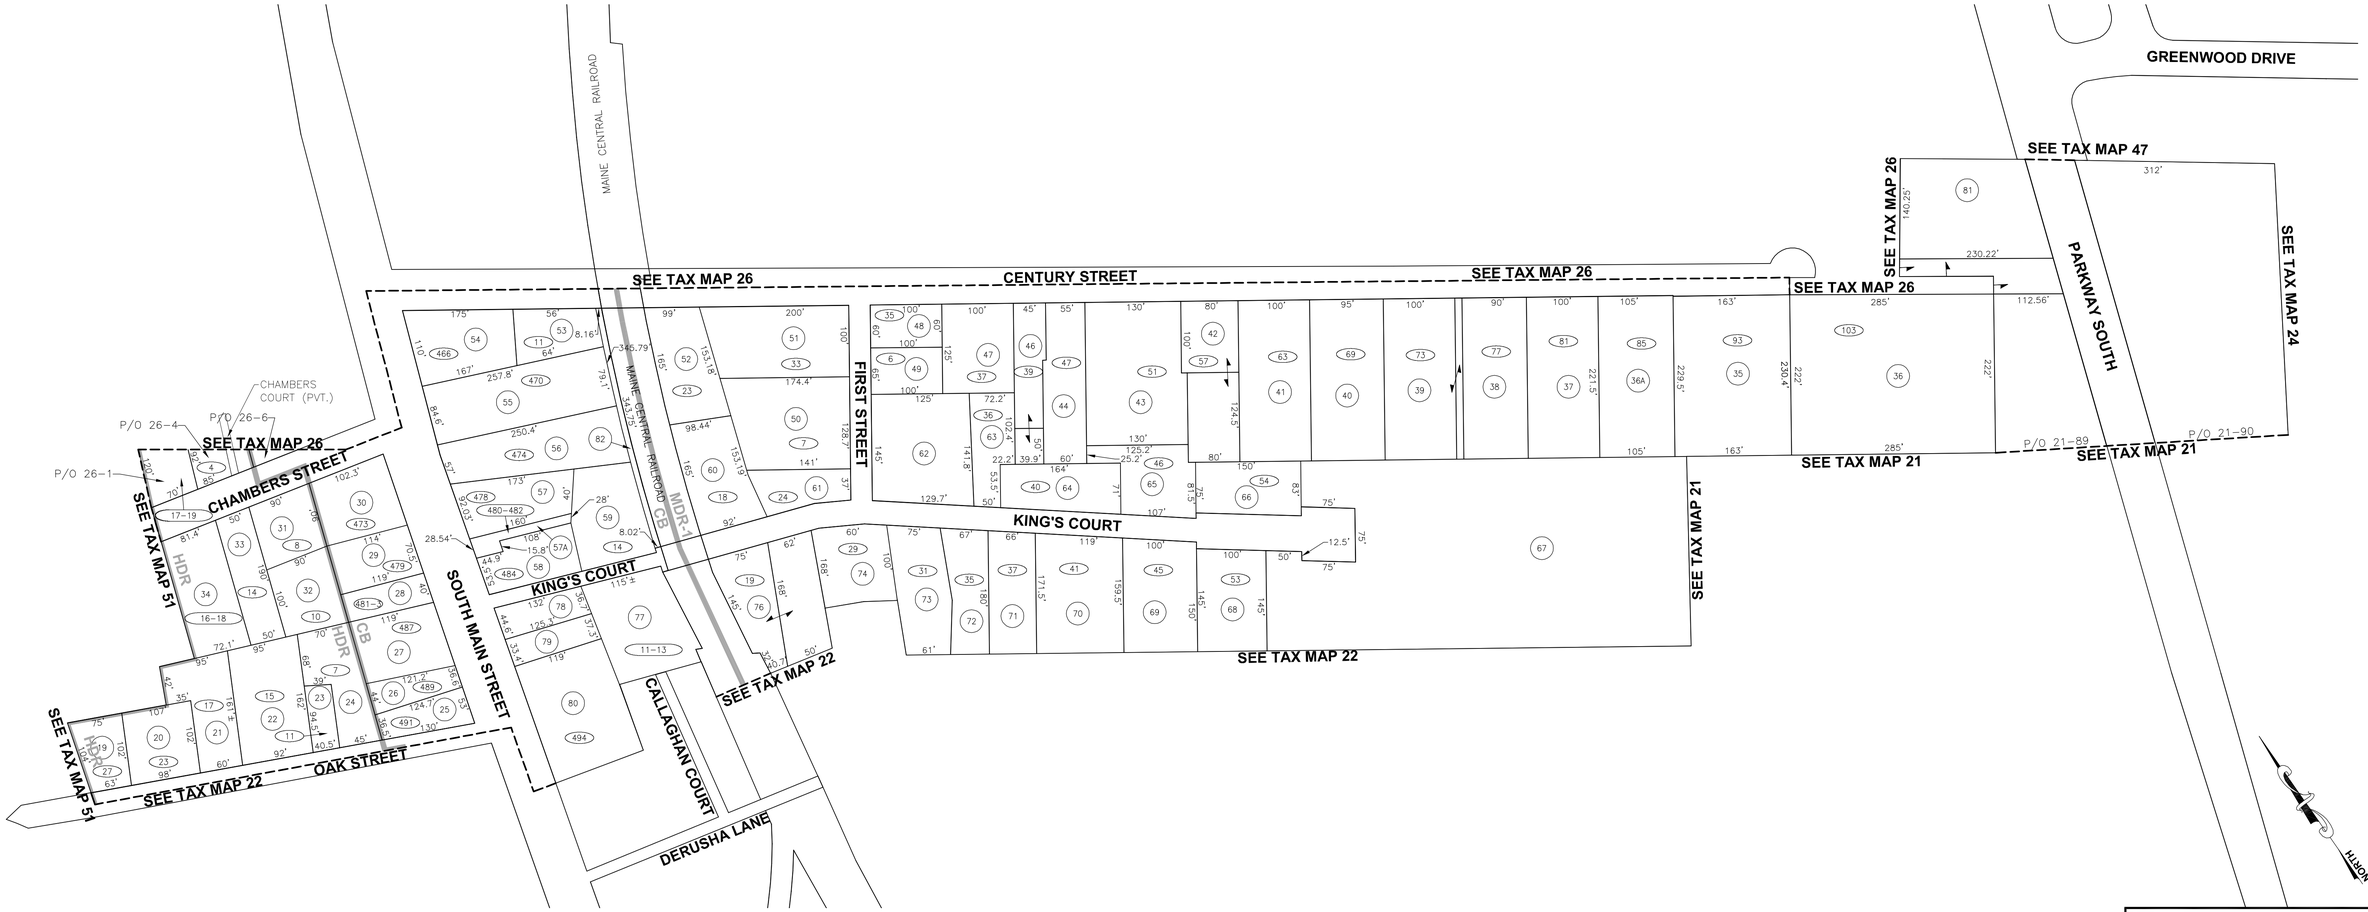


| LEGEND | |
|---|---|
| PARCEL NUMBERS | 208 |
| HOUSE NUMBERS | 1889 |
| SUBDIVISION LOT NUMBER | 28 |
| LOTS MERGE | |
| ZONELINE | ZONE ZONE |
| MAP MATCH LINE | |
| PROPERTY LINE | |
| RIGHT-OF-WAY LINE | |
| EASEMENT LINE | |
| RIGHT-OF-WAY LINE (PRIVATE) | |
| EASEMENT LINE (PRIVATE) | |

# CITY OF BREWER, ME.
# TAX MAP

**SCALE: 1"= 100'**
**Revised APR. 2012**

# #25

PREPARED BY ASSESSORS 1983
FOR ASSESSMENT PURPOSES ONLY
NOT TO BE USED FOR CONVEYANCES