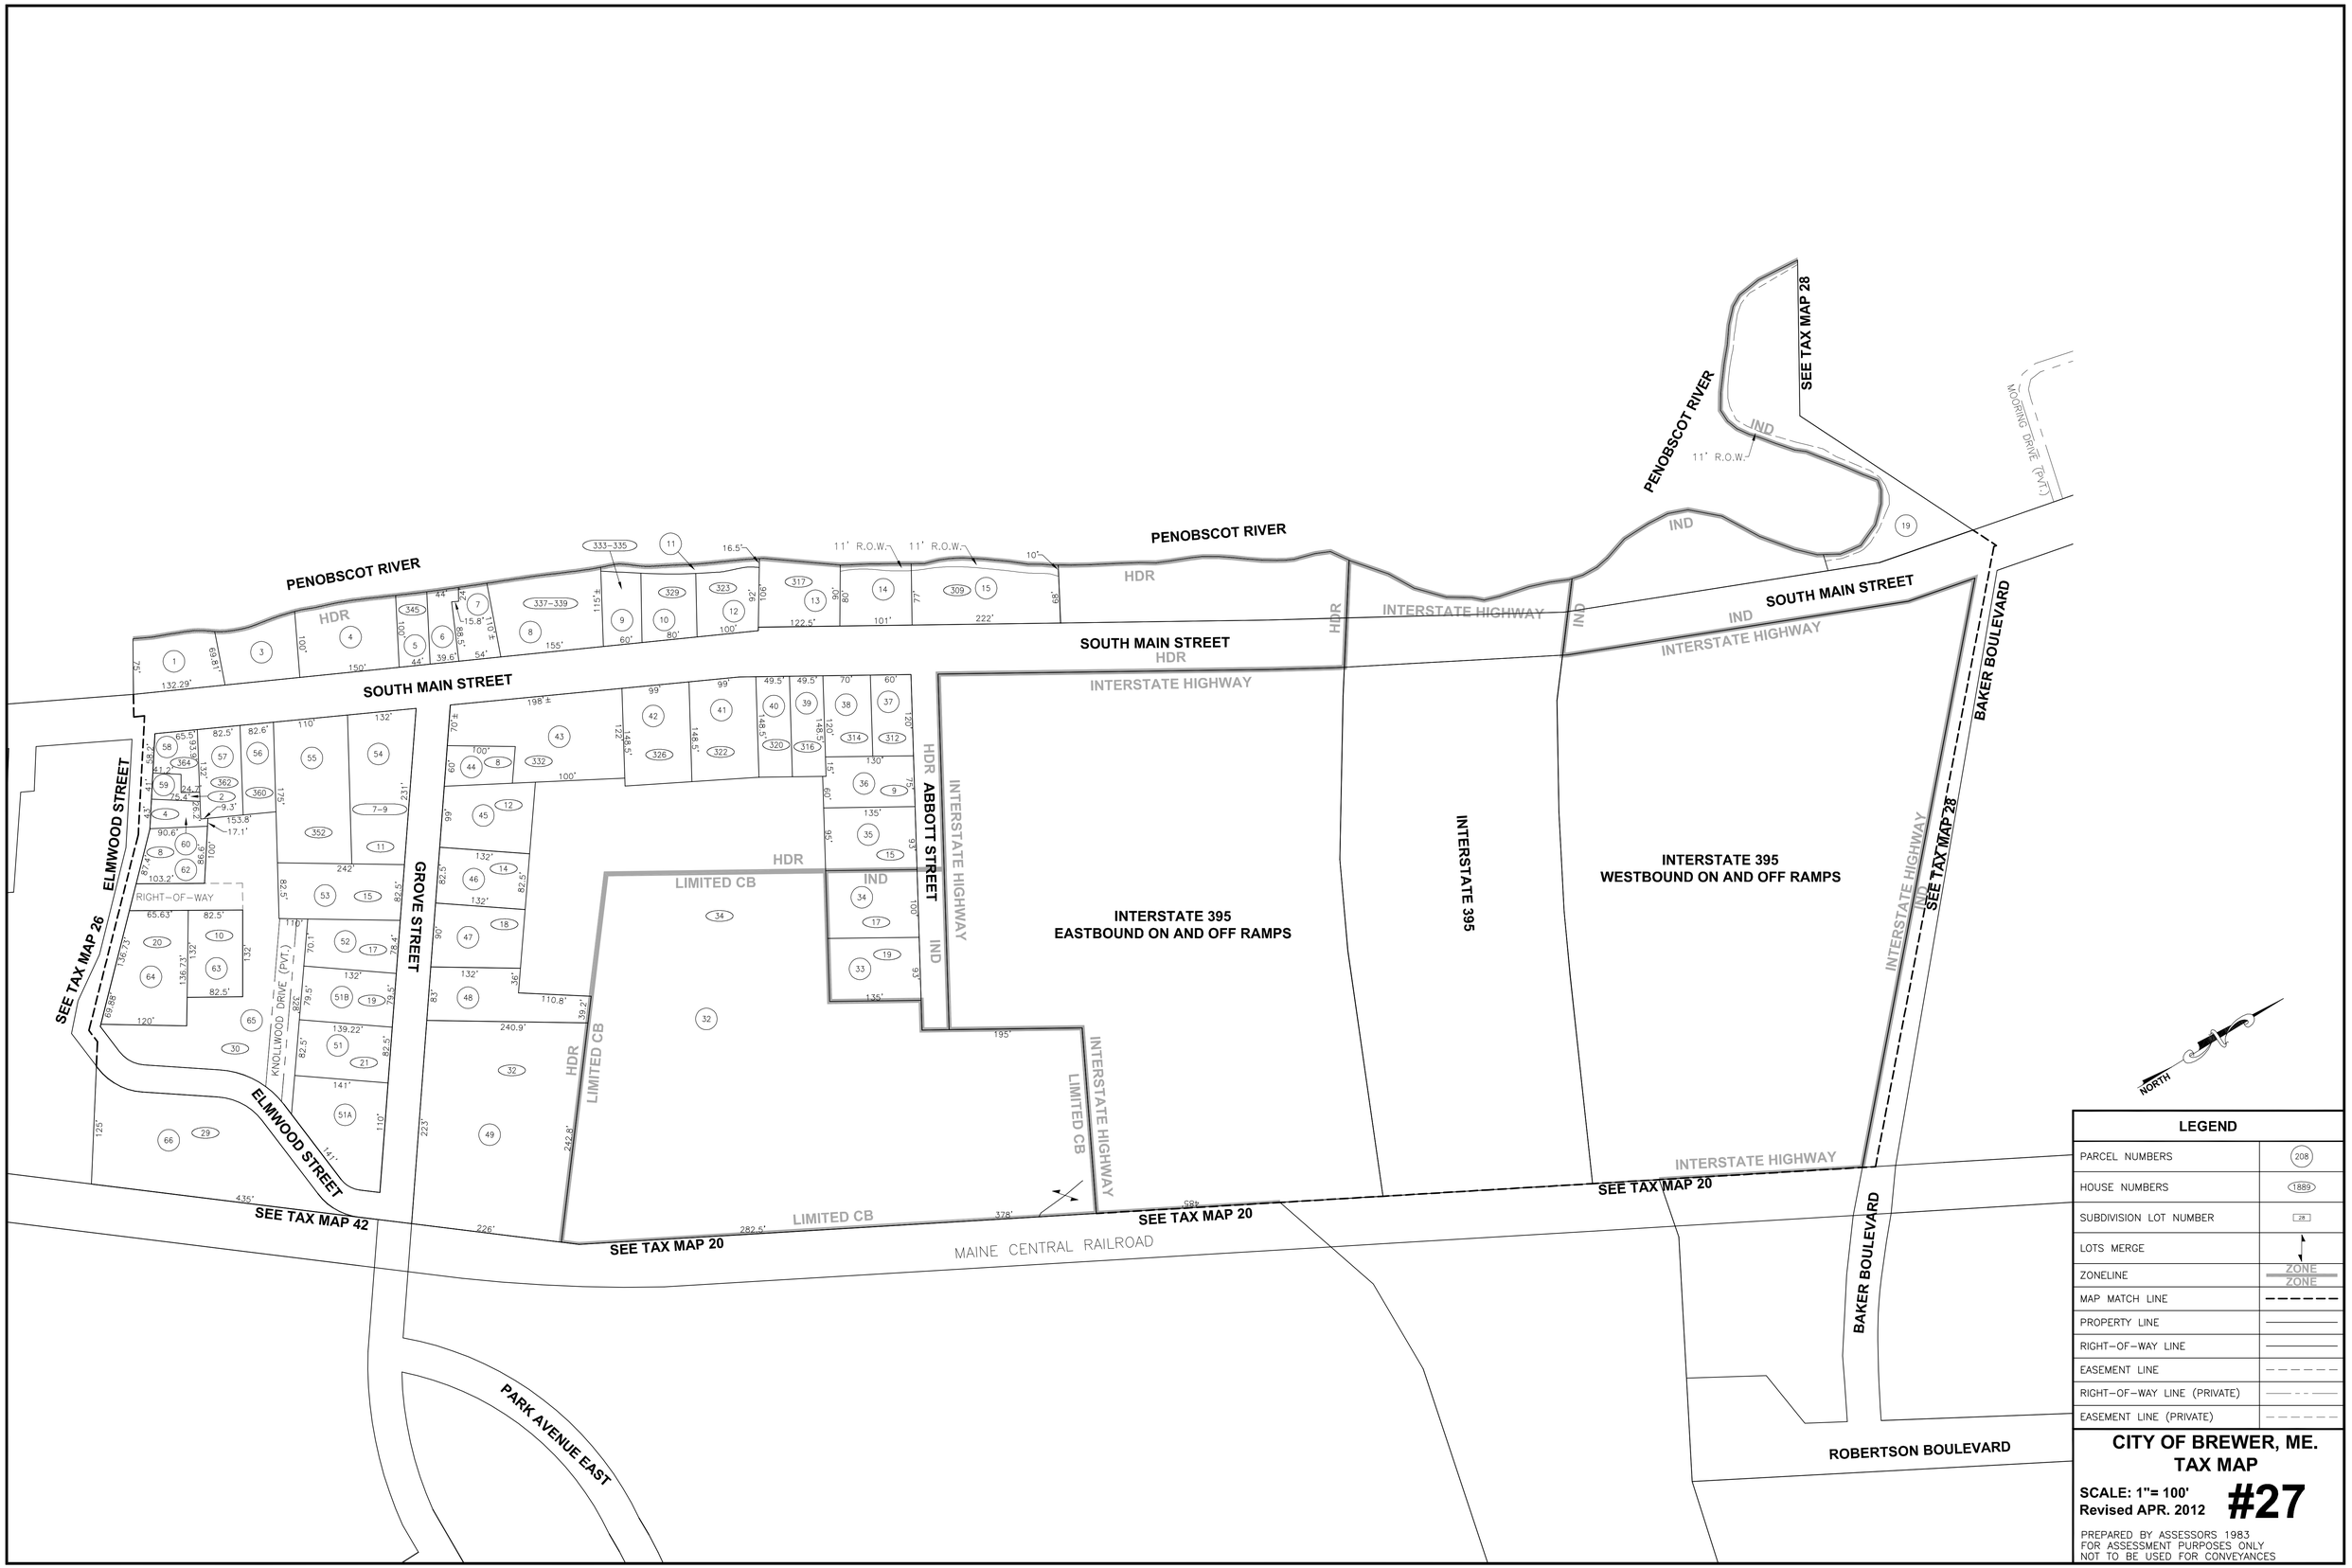
PENOBSCOT RIVER
SOUTH MAIN STREET
ELMWOOD STREET
GROVE STREET
ABBOTT STREET
BAKER BOULEVARD
ROBERTSON BOULEVARD
PARK AVENUE EAST
KNOLLWOOD DRIVE (PVT.)
MOORING DRIVE (PVT.)
RIGHT-OF-WAY
INTERSTATE 395
INTERSTATE 395
EASTBOUND ON AND OFF RAMPS
INTERSTATE 395
WESTBOUND ON AND OFF RAMPS
INTERSTATE HIGHWAY
MAINE CENTRAL RAILROAD
SEE TAX MAP 26
SEE TAX MAP 28
SEE TAX MAP 42
SEE TAX MAP 20
HDR
IND
LIMITED CB
11' R.O.W.
NORTH
LEGEND
PARCEL NUMBERS
HOUSE NUMBERS
SUBDIVISION LOT NUMBER
LOTS MERGE
ZONELINE
MAP MATCH LINE
PROPERTY LINE
RIGHT-OF-WAY LINE
EASEMENT LINE
RIGHT-OF-WAY LINE (PRIVATE)
EASEMENT LINE (PRIVATE)
CITY OF BREWER, ME.
TAX MAP
SCALE: 1"= 100'
Revised APR. 2012
#27
PREPARED BY ASSESSORS 1983
FOR ASSESSMENT PURPOSES ONLY
NOT TO BE USED FOR CONVEYANCES