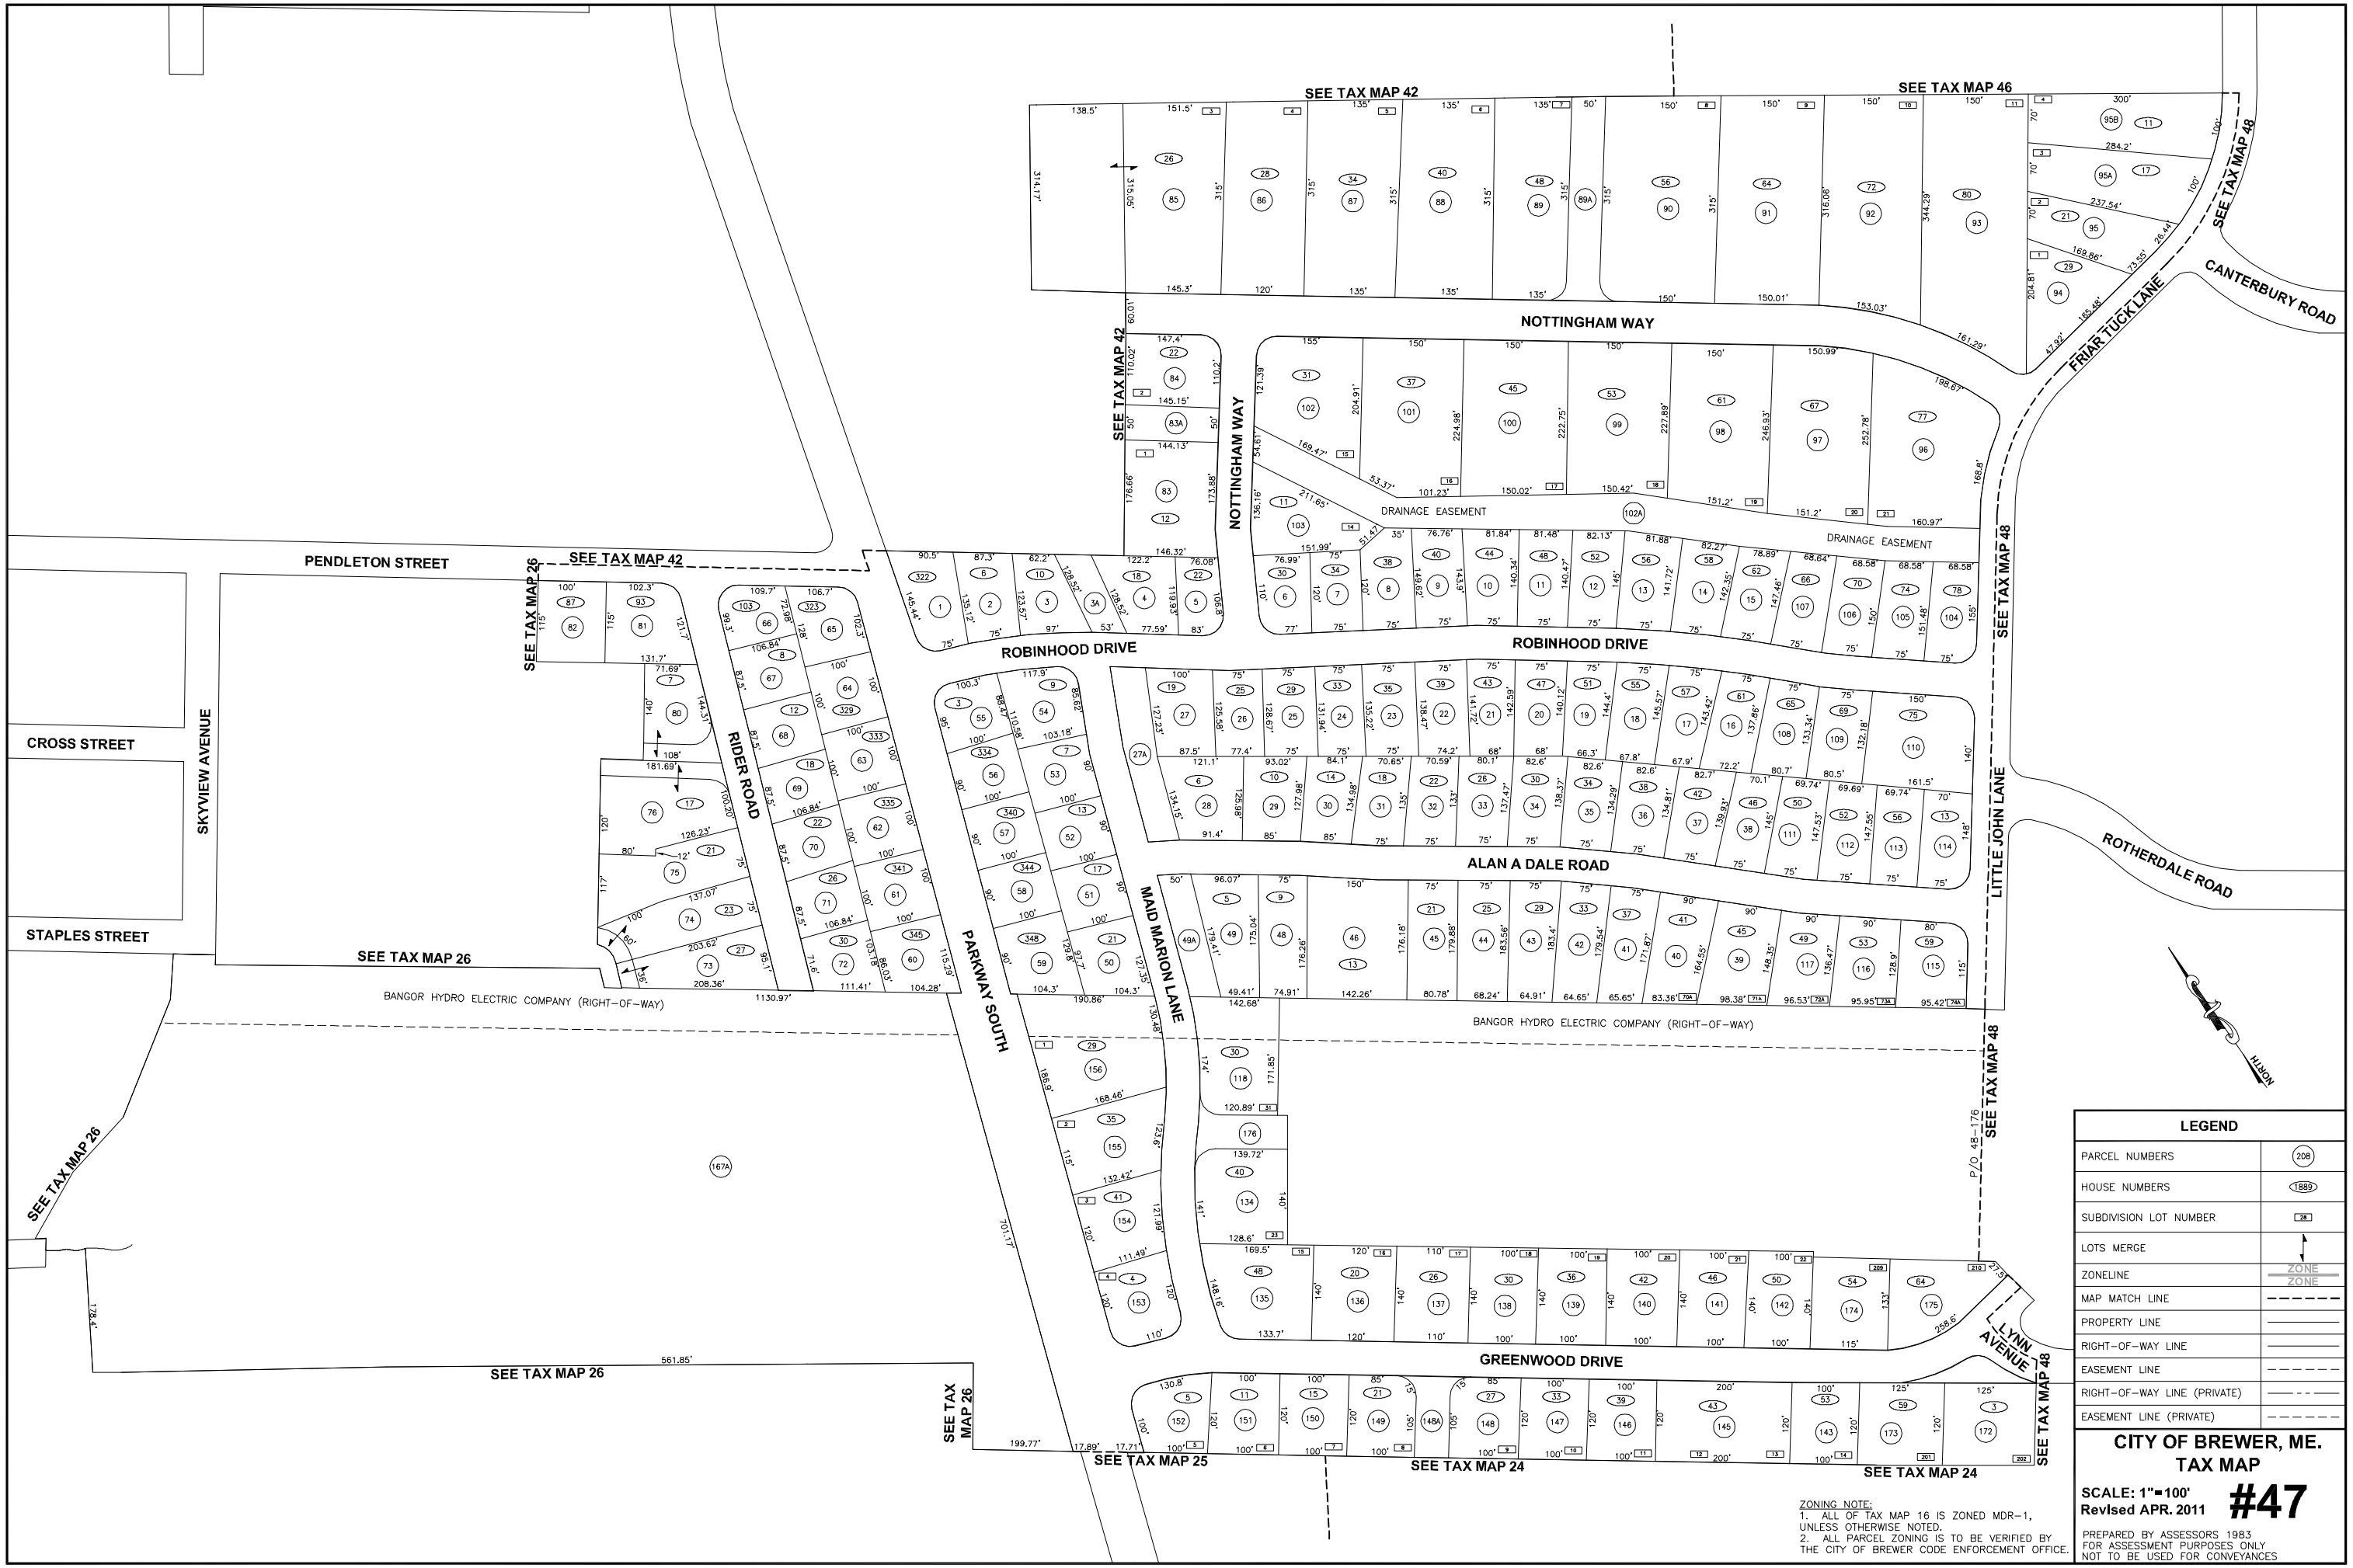

LEGEND	
PARCEL NUMBERS	208
HOUSE NUMBERS	1889
SUBDIVISION LOT NUMBER	26
LOTS MERGE	
ZONELINE	ZONE ZONE
MAP MATCH LINE	
PROPERTY LINE	
RIGHT-OF-WAY LINE	
EASEMENT LINE	
RIGHT-OF-WAY LINE (PRIVATE)	
EASEMENT LINE (PRIVATE)	

ZONING NOTE:
1. ALL OF TAX MAP 16 IS ZONED MDR-1, UNLESS OTHERWISE NOTED.
2. ALL PARCEL ZONING IS TO BE VERIFIED BY THE CITY OF BREWER CODE ENFORCEMENT OFFICE.

CITY OF BREWER, ME.
TAX MAP

SCALE: 1"=100'
Revised APR. 2011

#47

PREPARED BY ASSESSORS 1983
FOR ASSESSMENT PURPOSES ONLY
NOT TO BE USED FOR CONVEYANCES