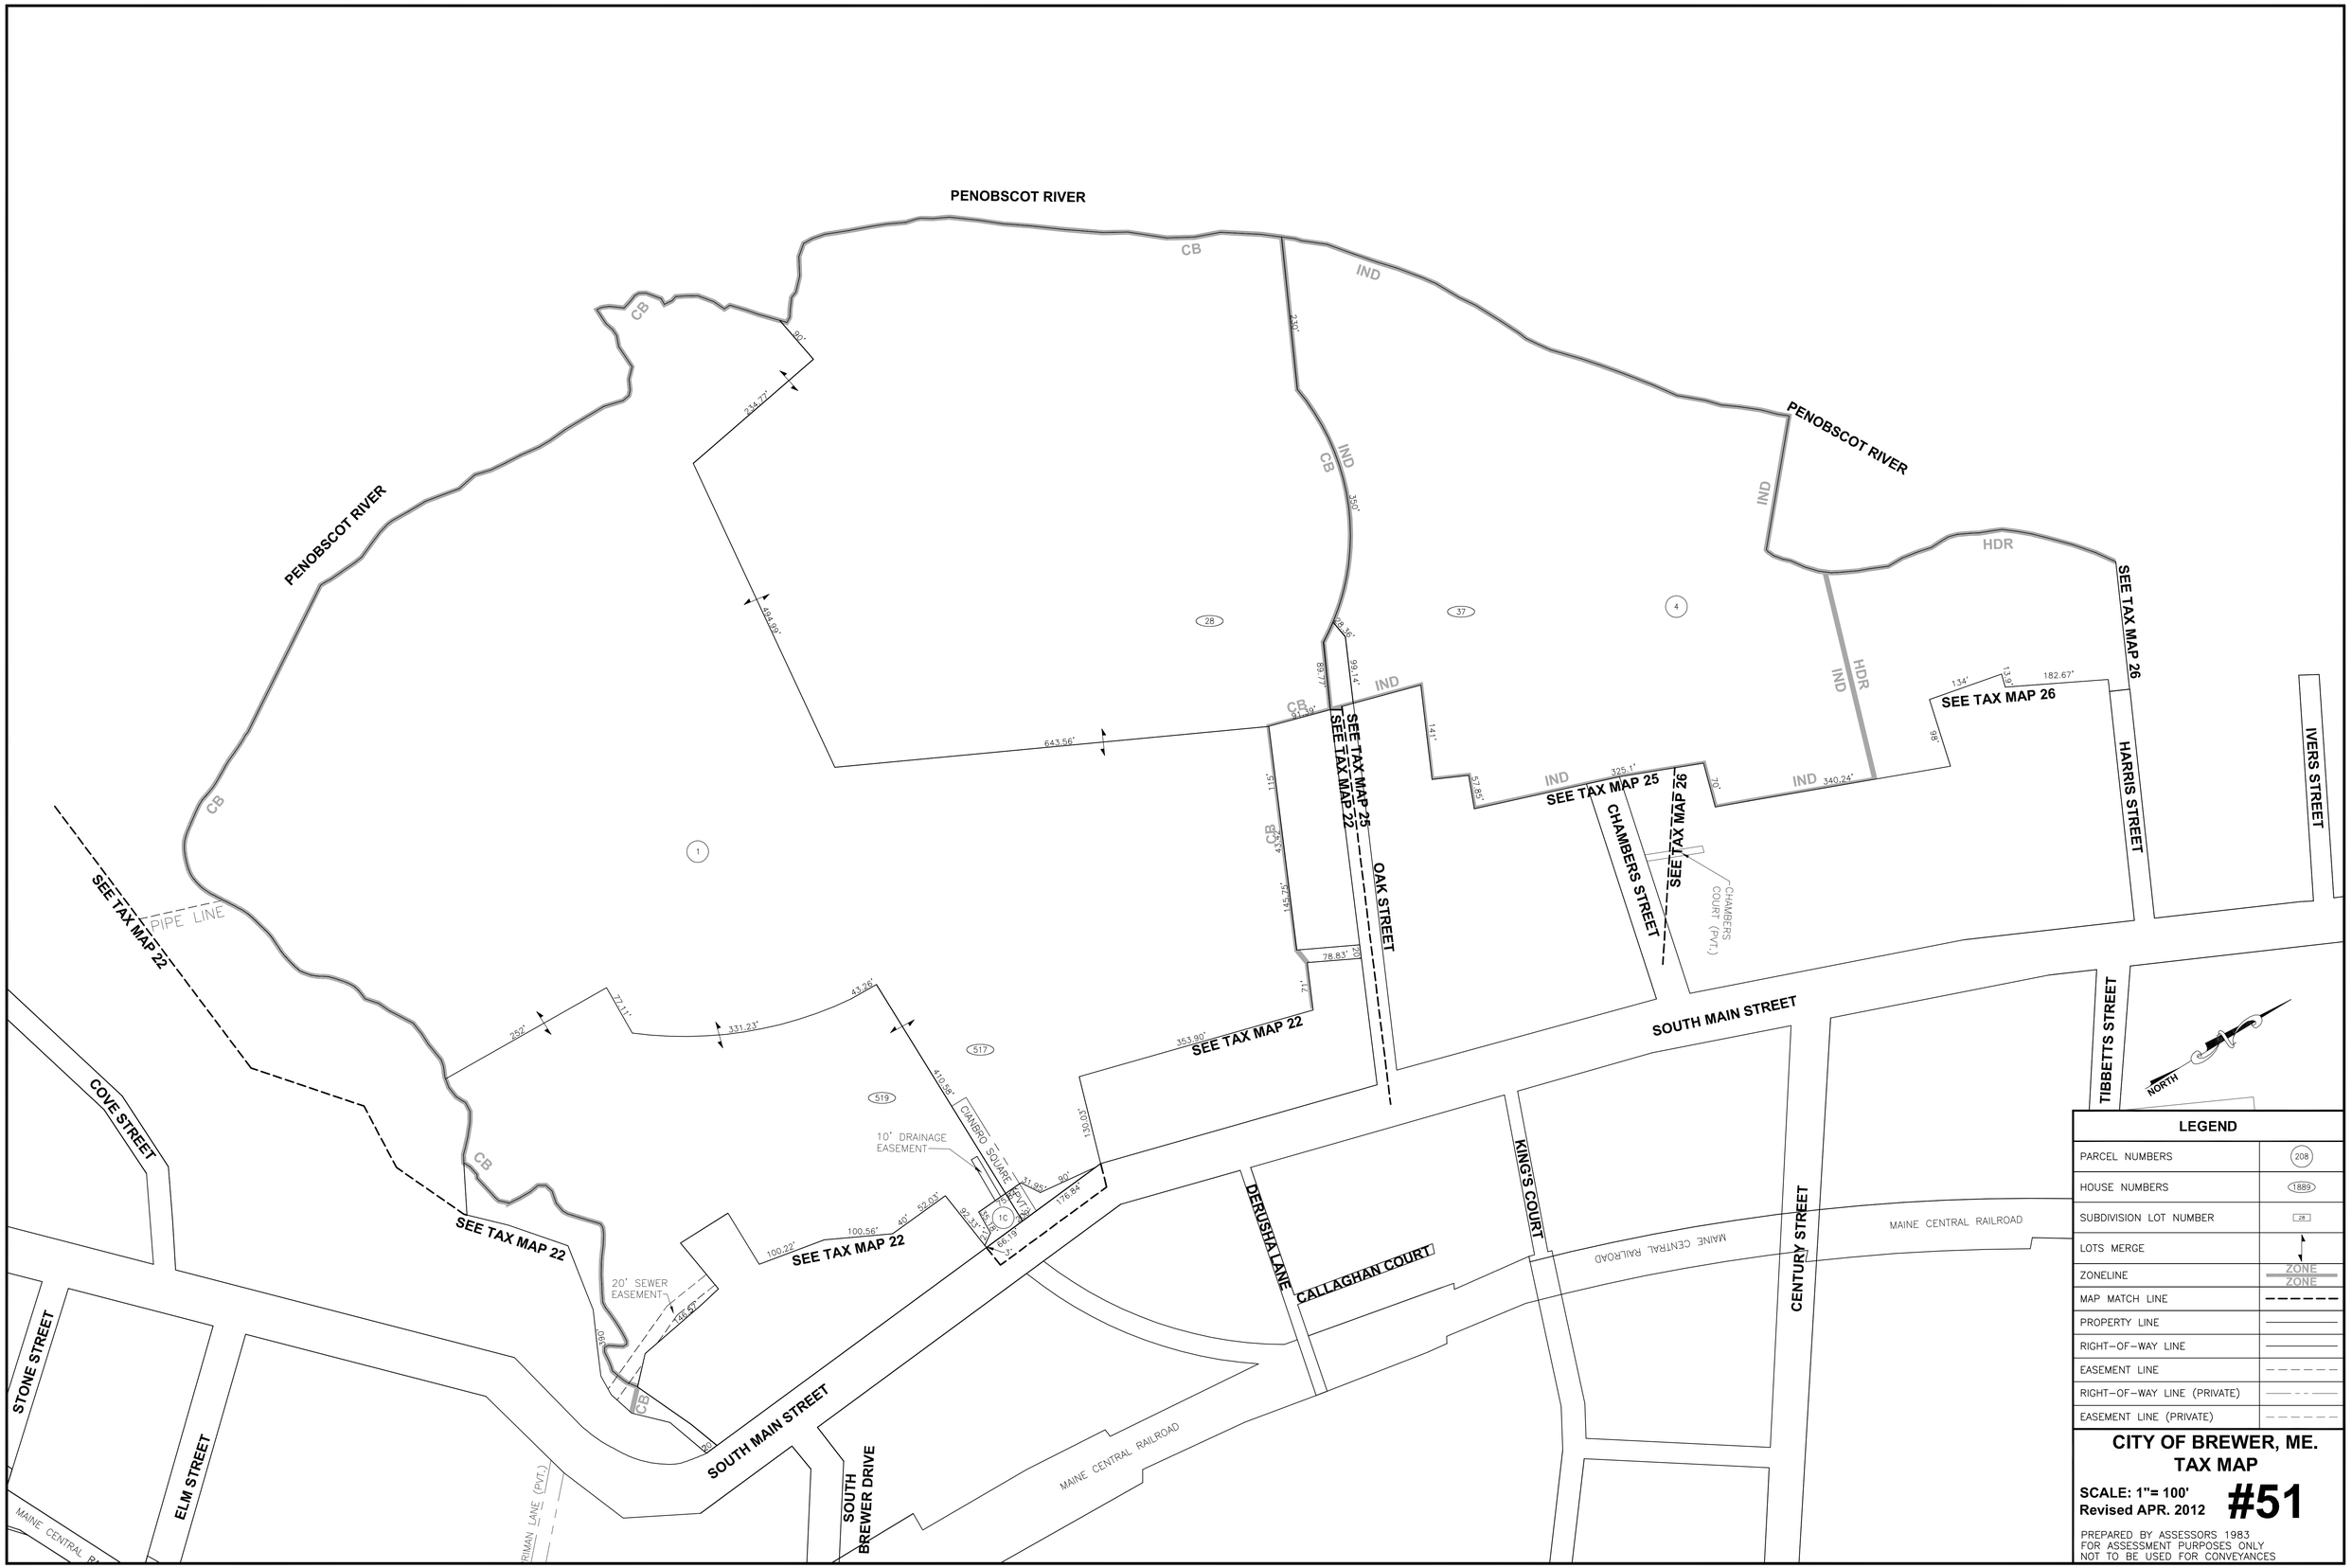
PENOBSCOT RIVER
CB
IND
HDR
SEE TAX MAP 26
SEE TAX MAP 25
SEE TAX MAP 22
OAK STREET
CHAMBERS STREET
CHAMBERS COURT (PVT.)
HARRIS STREET
IVERS STREET
SOUTH MAIN STREET
TIBBETTS STREET
NORTH
COVE STREET
PIPE LINE
10' DRAINAGE EASEMENT
CAMBRO SQUARE (PVT.)
20' SEWER EASEMENT
DERUSHA LANE
CALLAGHAN COURT
KING'S COURT
CENTURY STREET
MAINE CENTRAL RAILROAD
STONE STREET
ELM STREET
SOUTH BREWER DRIVE
LEGEND
PARCEL NUMBERS
HOUSE NUMBERS
SUBDIVISION LOT NUMBER
LOTS MERGE
ZONELINE
MAP MATCH LINE
PROPERTY LINE
RIGHT-OF-WAY LINE
EASEMENT LINE
RIGHT-OF-WAY LINE (PRIVATE)
EASEMENT LINE (PRIVATE)
CITY OF BREWER, ME.
TAX MAP
SCALE: 1"= 100'
Revised APR. 2012
#51
PREPARED BY ASSESSORS 1983
FOR ASSESSMENT PURPOSES ONLY
NOT TO BE USED FOR CONVEYANCES